POR. N.W.1/4 SEC.20, T.11 N., R.7 E., M.D.B.&M.

Parcel M.O.R. Bk.21, Pg.136
Parcel M.O.R. Bk.23, Pg.38
Parcel M.O.R. Bk.24, Pg.32
Parcel M.O.R. Bk.25, Pg.2
Parcel M.O.R. Bk.28, Pg.105
Parcel M.O.R. Bk.12, Pg.84,130
Parcel M.O.R. Bk.14, Pg.77

Sierra Meadows Plaza M.O.R. Bk.27, Pg.106
Ward Subdivison M.O.R. Bk.E,Pg.78
Parcel M.O.R. Bk.16, Pg.126
Parcel M.O.R. Bk.18, Pg.47
Parcel M.O.R. Bk.19, Pg.135
Parcel M.O.R. Bk.29, Pg.60

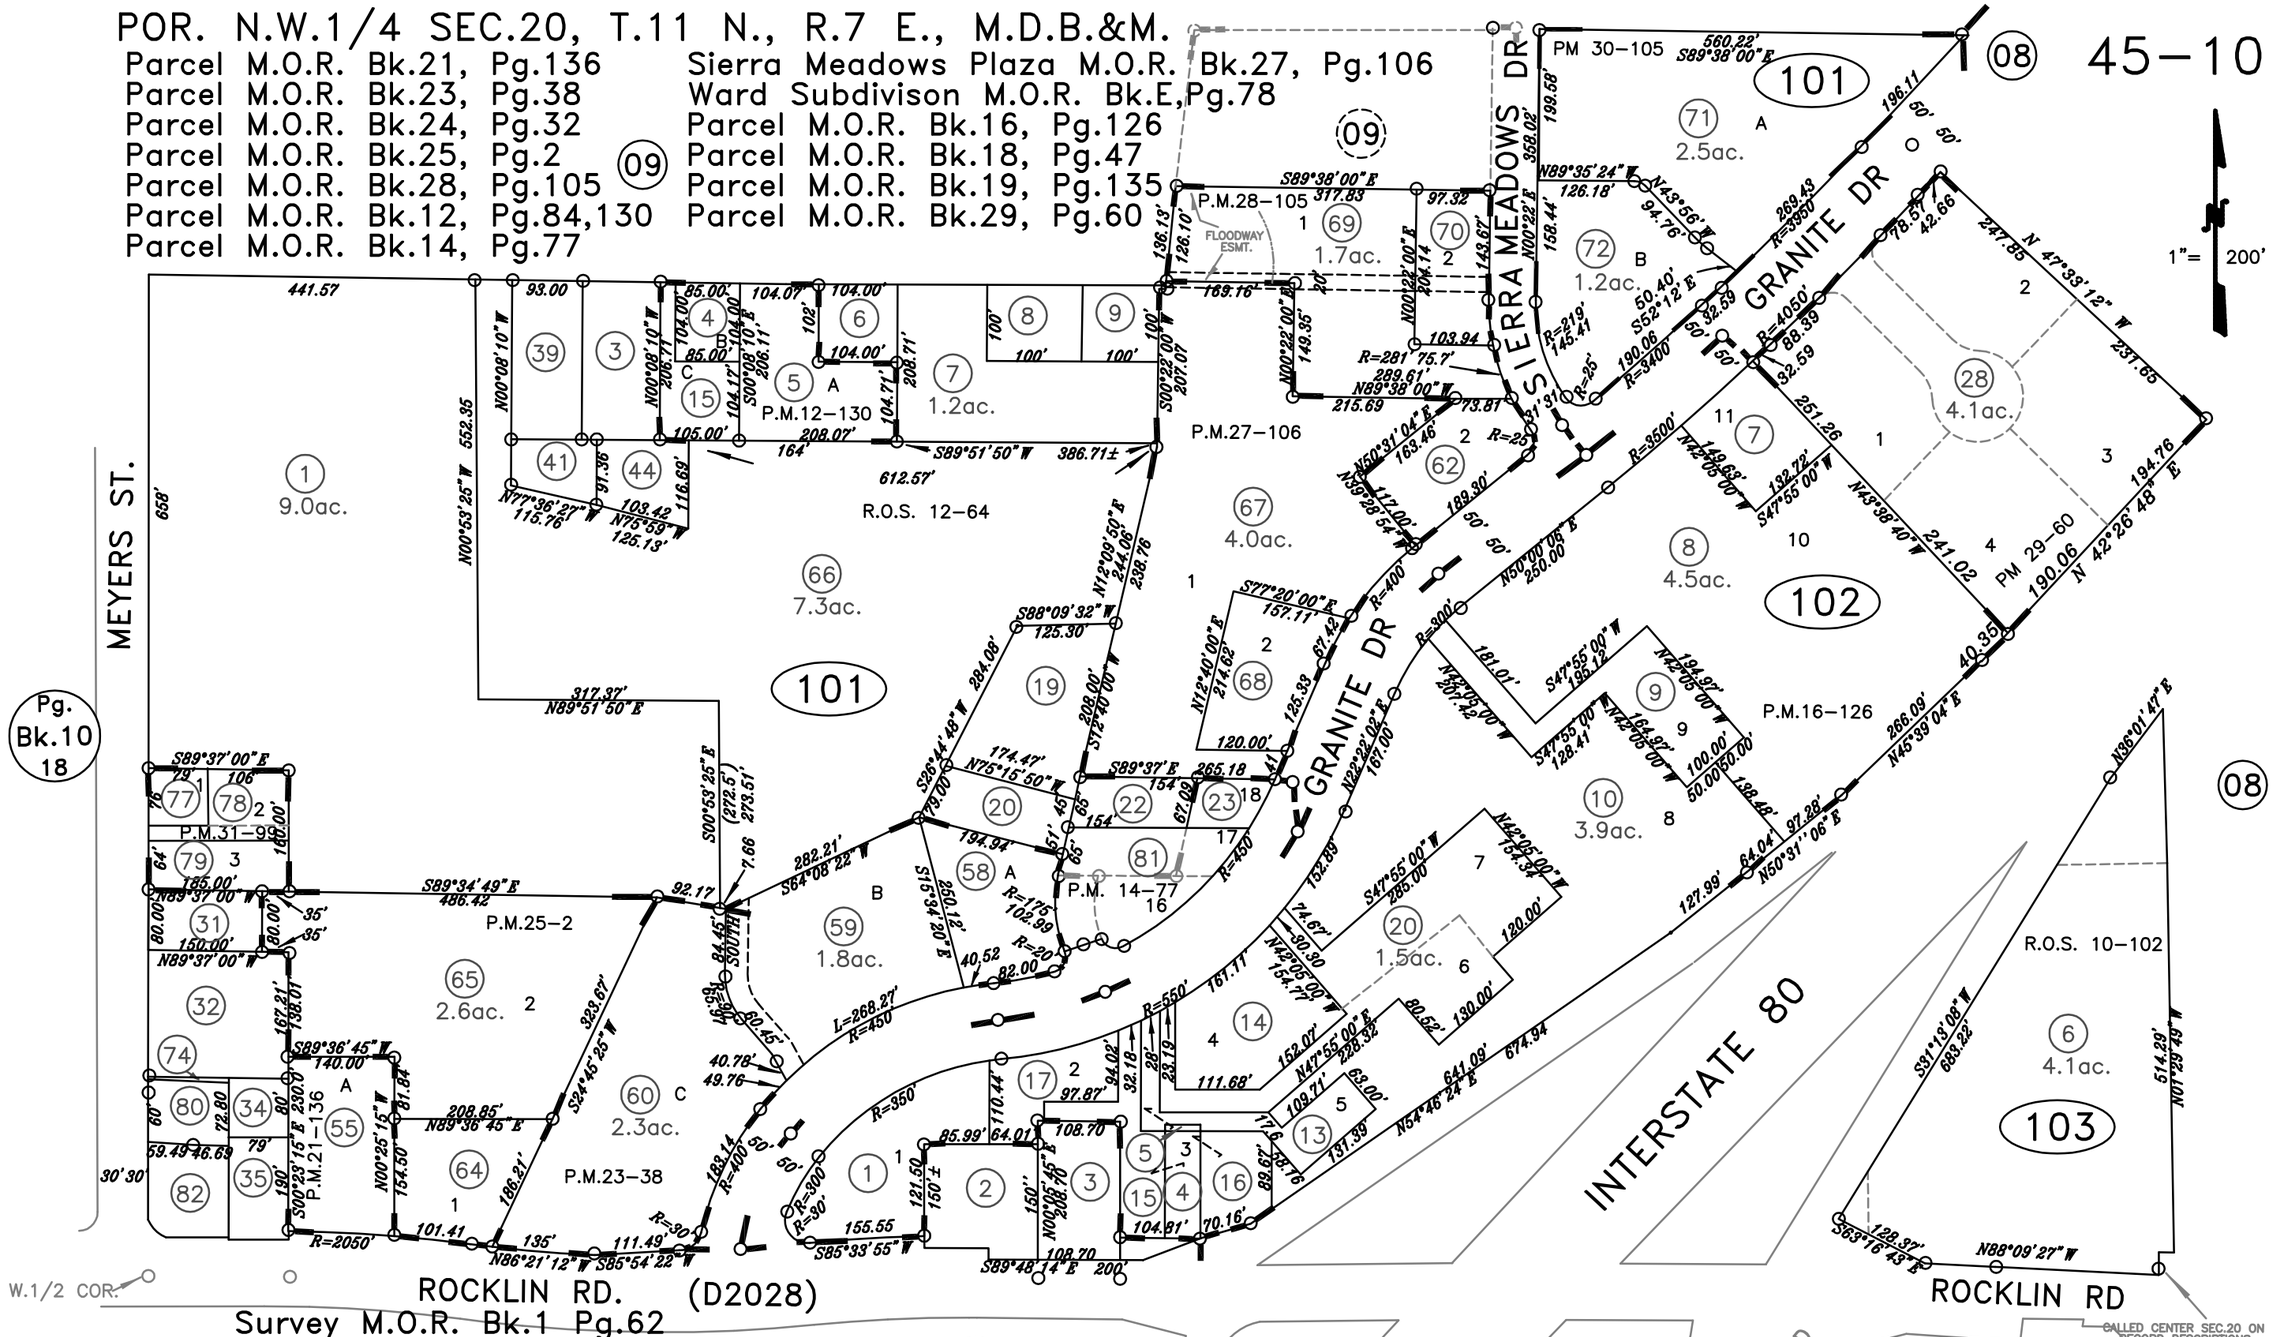

Survey M.O.R. Bk.1 Pg.62
Survey M.O.R. Bk.10 Pg.20, 102
Survey M.O.R. Bk.12 Pg.64
Parcel M.O.R. Bk.30, Pg.105
Parcel M.O.R. Bk.31, Pg.99 No.DL2002-08
Survey M.O.R. Bk. 18, Pg. 114, No.2661

08-11-2011
08-10-2011
07-25-2008
07-24-2008
03-02-2005
03-05-2004
02-05-2004
01-28-2002
04-11-2000
11-04-98 BMJ
Page Redrawn From Base Map Information

NOTE

This map was prepared for assessment purposes only, and is not intended to illustrate legal building sites or establish precedence over local ordinances. Official information concerning size or use of any parcel should be obtained from recorded documents and local governing agencies.

Assessor's Map Bk.45 Pg.10
County of Placer, Calif.

NOTE
Assessor's Block Numbers Shown in Ellipses.
Assessor's Parcel Numbers Shown in Circles.