S. 1\2 SEC. 21, T.11N., R.7E., M.D.B. & M.

45–16

Survey M.O.R. Bk. 1, Pg. 42
Survey M.O.R. Bk. 2, Pg. 58
Survey M.O.R. Bk. 6, Pg. 1
Survey M.O.R. Bk. 10,Pg. 20
Survey M.O.R. Bk.12, Pg. 85
Parcel M.O.R. Bk. 2, Pg. 76
Survey M.O.R. Bk. 17, Pg. 22, #2365

Parcel M.O.R. Bk. 7, Pg. 150
Parcel M.O.R. Bk. 8, Pg. 143
Parcel M.O.R. Bk. 9, Pg. 124
Parcel M.O.R. Bk. 23, Pg. 148
Sierra Park Subd. M.O.R. Bk. P, Pg. 82
Parcel M.O.R. Bk.29, Pg. 91
Survey M.O.R. Bk. 18, Pg. 114, No.2661

Survey M.O.R. Bk. 21, Pg. 47, No. 3120

1"= 400'

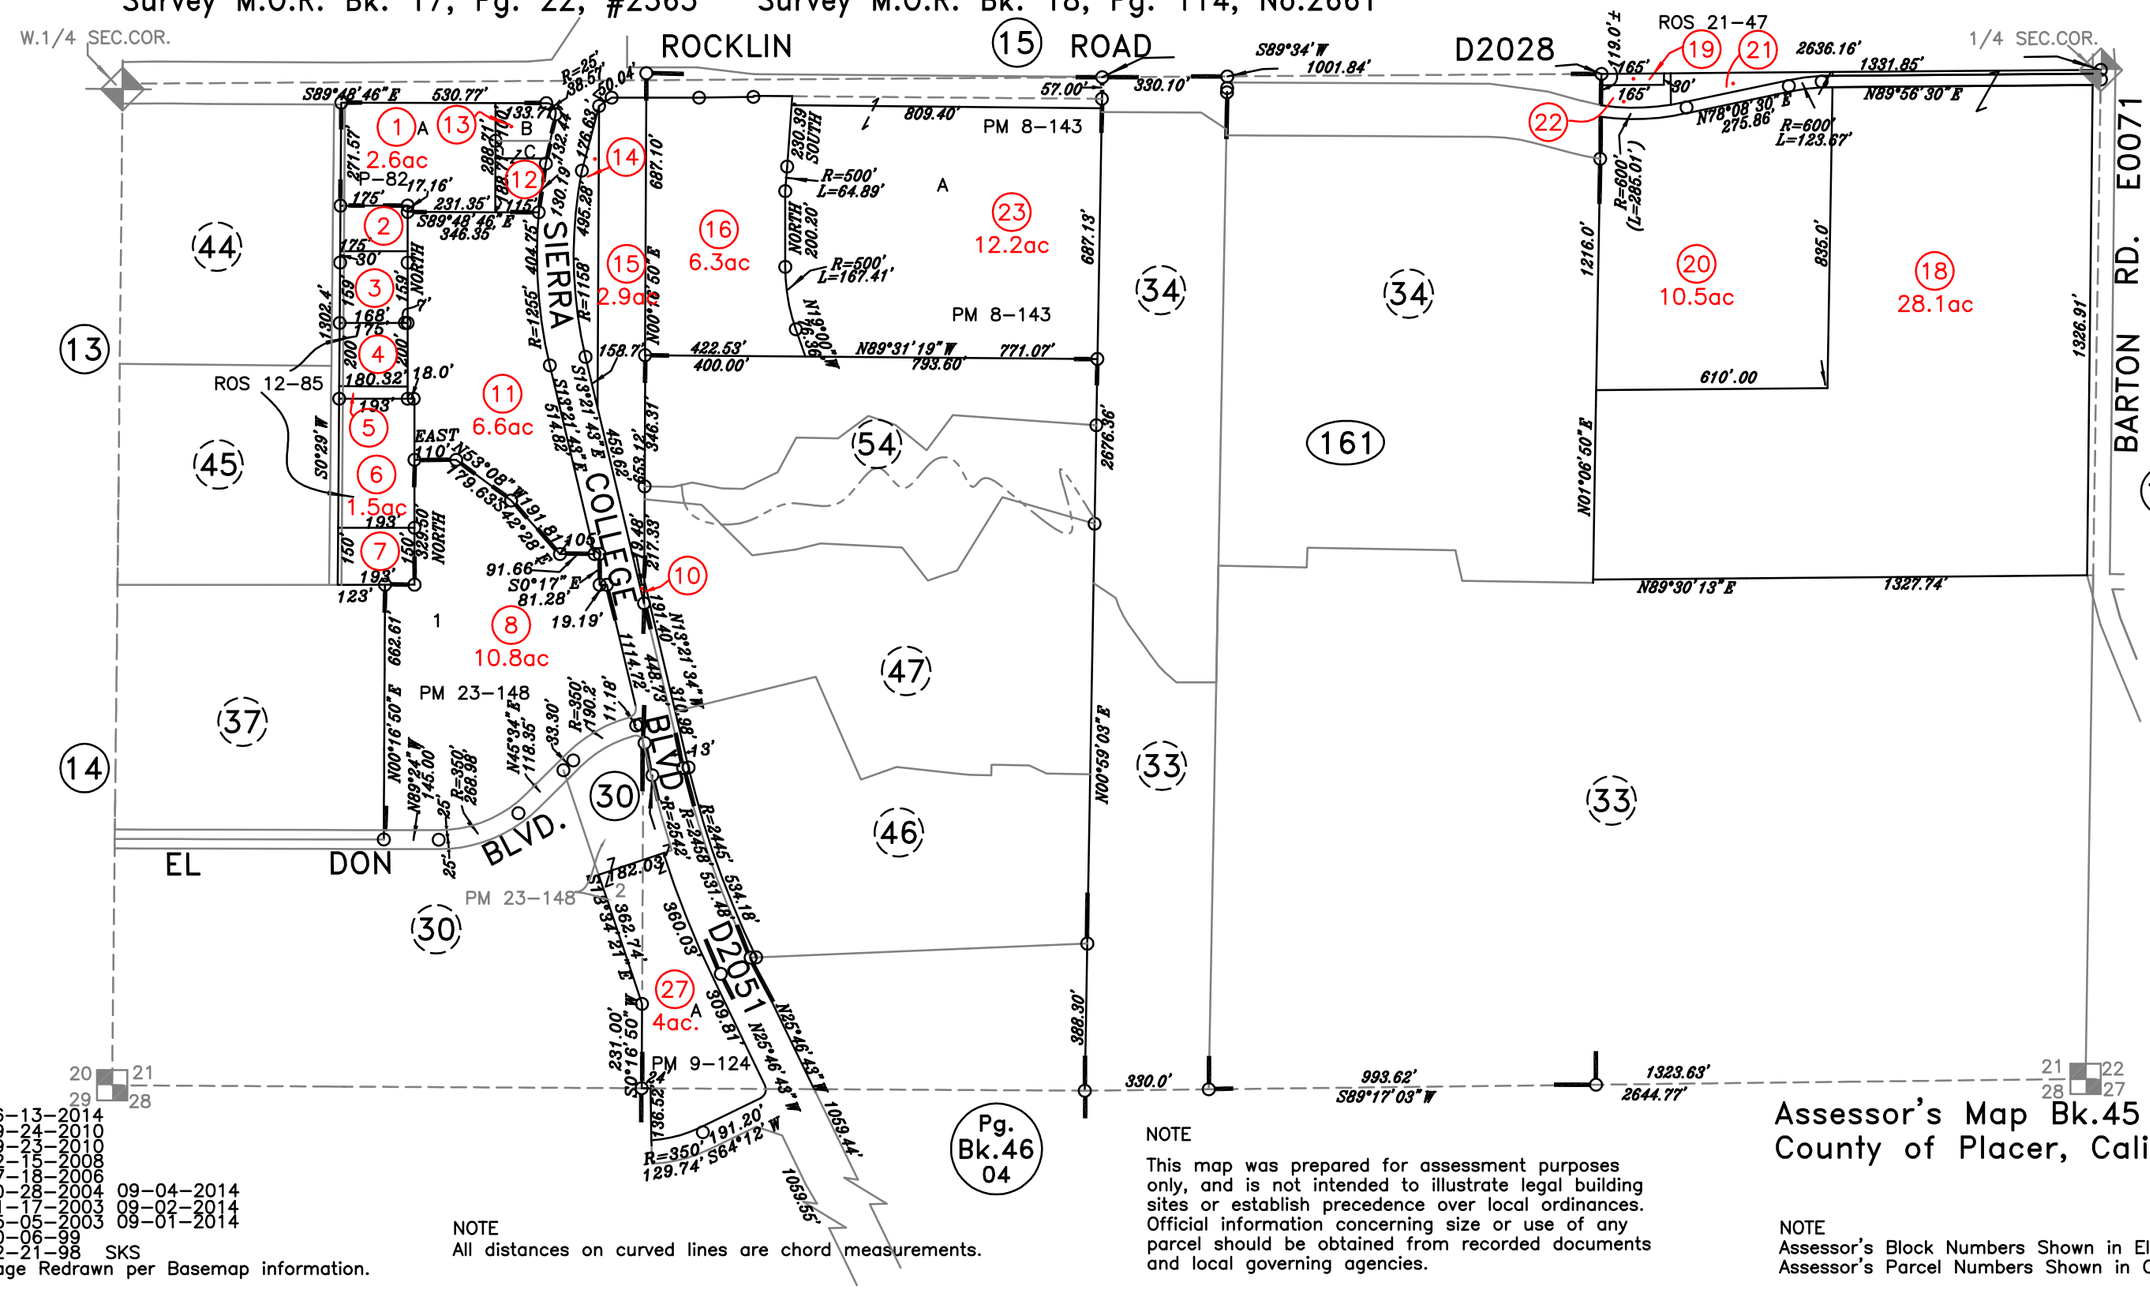

06–13–2014
09–24–2010
09–23–2010
12–15–2008
07–18–2006
10–28–2004 09–04–2014
11–17–2003 09–02–2014
05–05–2003 09–01–2014
10–06–99
12–21–98 SKS
Page Redrawn per Basemap information.

NOTE
All distances on curved lines are chord measurements.

Pg. Bk.46 04

NOTE
This map was prepared for assessment purposes only, and is not intended to illustrate legal building sites or establish precedence over local ordinances. Official information concerning size or use of any parcel should be obtained from recorded documents and local governing agencies.

Assessor's Map Bk.45 Pg.16
County of Placer, Calif.

NOTE
Assessor's Block Numbers Shown in Ellipses.
Assessor's Parcel Numbers Shown in Circles.