POR. NW 1/4 SEC.28, T.11N., R.7E., M.D.B.&M.
Parcel Map M.O.R. Bk.9, Pg.124
Sierra Valley Oaks Phase 1, M.O.R. Bk.Z, Pg.68

46–56

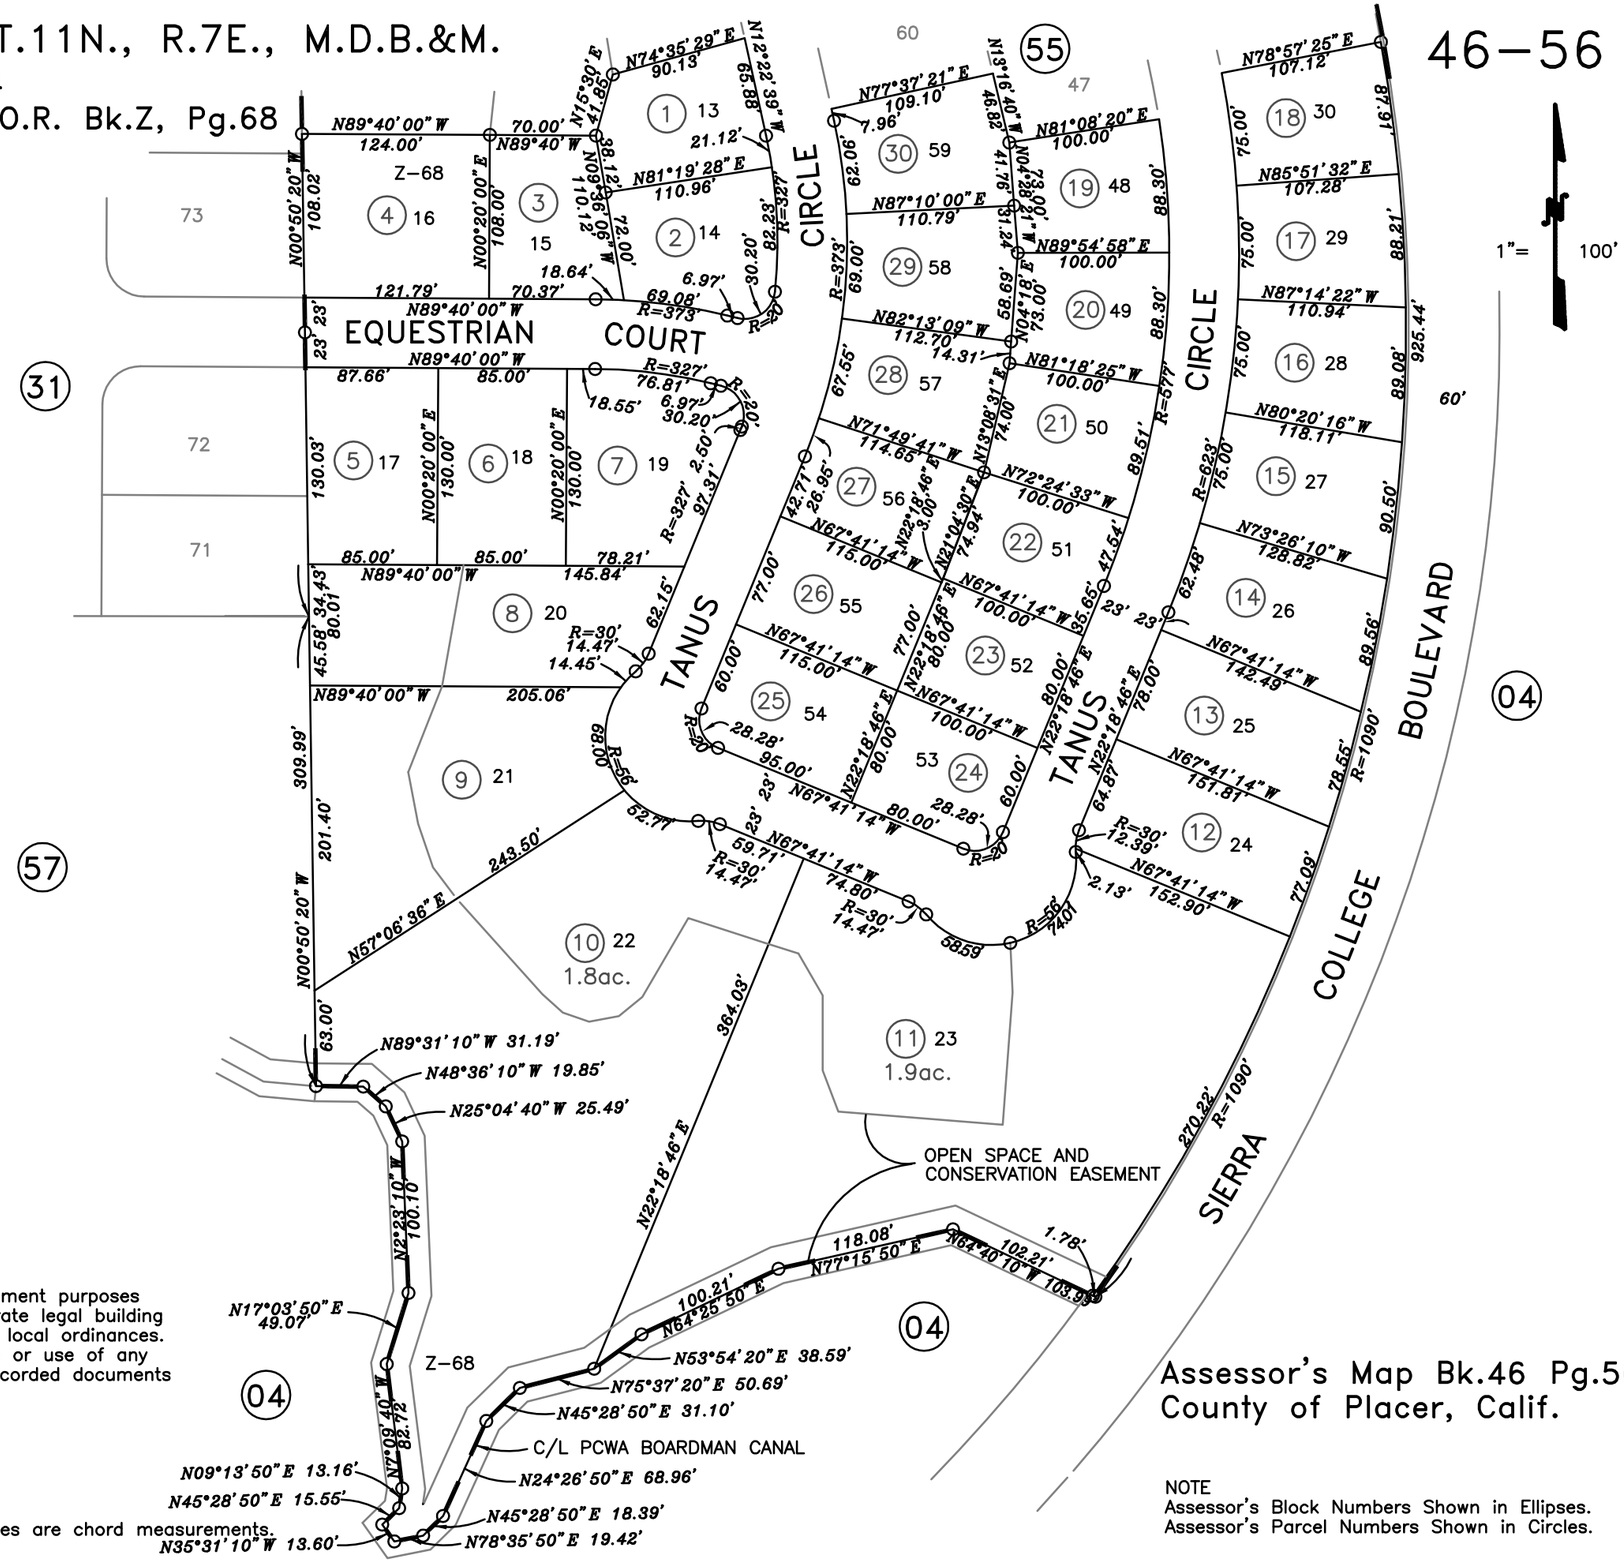

NOTE

This map was prepared for assessment purposes only, and is not intended to illustrate legal building sites or establish precedence over local ordinances. Official information concerning size or use of any parcel should be obtained from recorded documents and local governing agencies.

07–01–2004 RNP
Page Drawn Electronically
Formerly 046–040–022, 029, 065, 071, 076 & 085–000

NOTE

All distances on curved lines are chord measurements.

Assessor's Map Bk.46 Pg.56
County of Placer, Calif.

NOTE
Assessor's Block Numbers Shown in Ellipses.
Assessor's Parcel Numbers Shown in Circles.