SEC. 3, T.10N., R.7E., M.D.B.&M.

Rosedale Colony Subd. No. 2, M.O.R. Bk.C,Pg.70
Survey M.O.R. Bk.1,Pg.41
Survey M.O.R. Bk.2,Pg.7
Survey M.O.R. Bk.8,Pg.111

Parcel M.O.R. Bk.32,Pgs.140
The Grove at Granite Bay, M.O.R. Bk. CC. Pg. 47

Parcel M.O.R. Bk.11,Pgs.102&145
Survey M.O.R. Bk.11,Pg.14
Survey M.O.R. Bk.12,Pg.128
Survey M.O.R. Bk.14,Pg.77

48-08

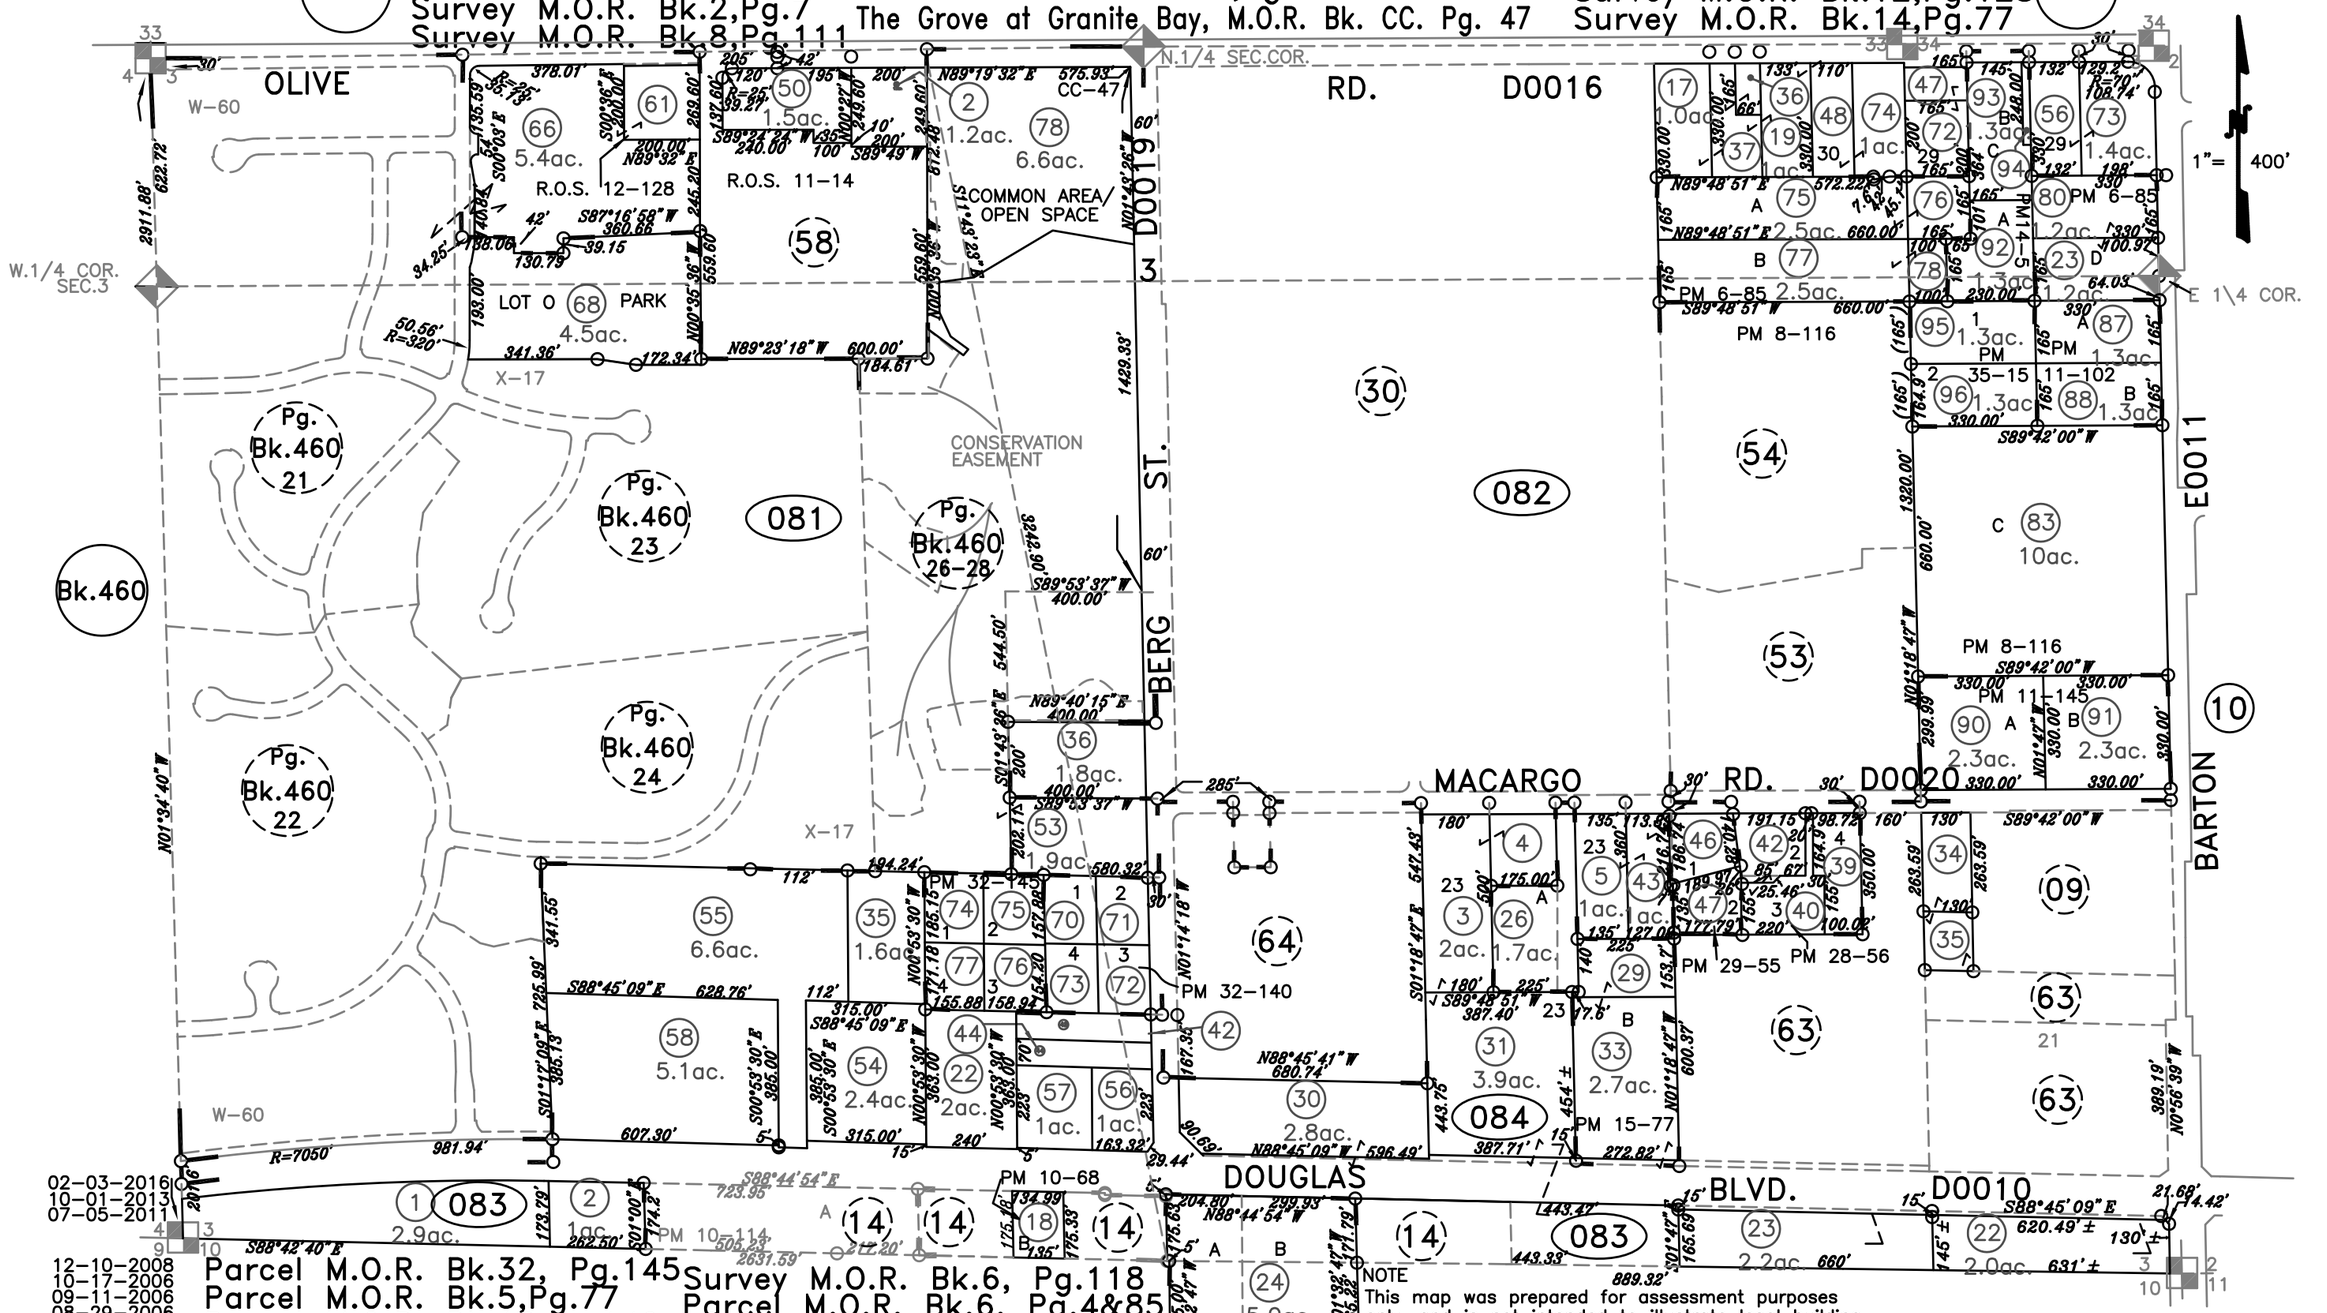

02-03-2016 Parcel M.O.R. Bk.32, Pg.145 Survey M.O.R. Bk.6, Pg.118
10-01-2013 Parcel M.O.R. Bk.5,Pg.77 Parcel M.O.R. Bk.6, Pg.4&85
07-05-2011 Parcel M.O.R. Bk.16,Pg.142 Parcel M.O.R. Bk.8, Pg.116
12-10-2008 Parcel M.O.R. Bk.28,Pg.56 Survey M.O.R. Bk.5, Pg.42
10-17-2006 Parcel M.O.R. Bk.29, Pg.55 Parcel M.O.R. Bk.13, Pg.69
09-11-2006 Parcel M.O.R. Bk.35, Pg.15 Parcel M.O.R. Bk.14, Pg.5
08-29-2006 P-75997 Parcel M.O.R. Bk10,Pgs.37,68&114
01-29-2003 Douglas Ranch Unit #1, M.O.R. BkW,Pg.60
08-10-2001
01-09-2001
11-17-2000
04-06-99
11-05-98
10-15-98
08-11-98 SKS
Page Redrawn on AutoCad per AMS informations.

NOTE
This map was prepared for assessment purposes only, and is not intended to illustrate legal building sites or establish precedence over local ordinances. Official information concerning size or use of any parcel should be obtained from recorded documents and local governing agencies.

NOTE
All distances on curved lines are chord measurements.

Assessor's Map Bk.48Pg.08
County of Placer, Calif.

NOTE
Assessor's Block Numbers Shown in Ellipses.
Assessor's Parcel Numbers Shown in Circles.