Survey M.O.R. Bk.2, Pg.7
Parcel M.O.R. Bk.7, Pg.148, 71400
Parcel M.O.R. Bk.9, Pg.72, 71772
Strap Ravine Estates, M.O.R. Bk.L, Pg.7
Parcel M.O.R. Bk.10, Pg.114, 71883
Parcel M.O.R. Bk.31, Pg.142, #P-75842

N. 1/2 SEC. 10, T.10N., R.7E., M.D.B. & M.

Strap Ravine Estates Unit No. 2, M.O.R. Bk.M, Pg.14
Strap Ravine Estates Unit No. 3, M.O.R. Bk.P, Pg.5
Survey M.O.R. Bk.14, Pg.77,No.1159
Parcel M.O.R. Bk.11, Pg.138, 72689

48-14

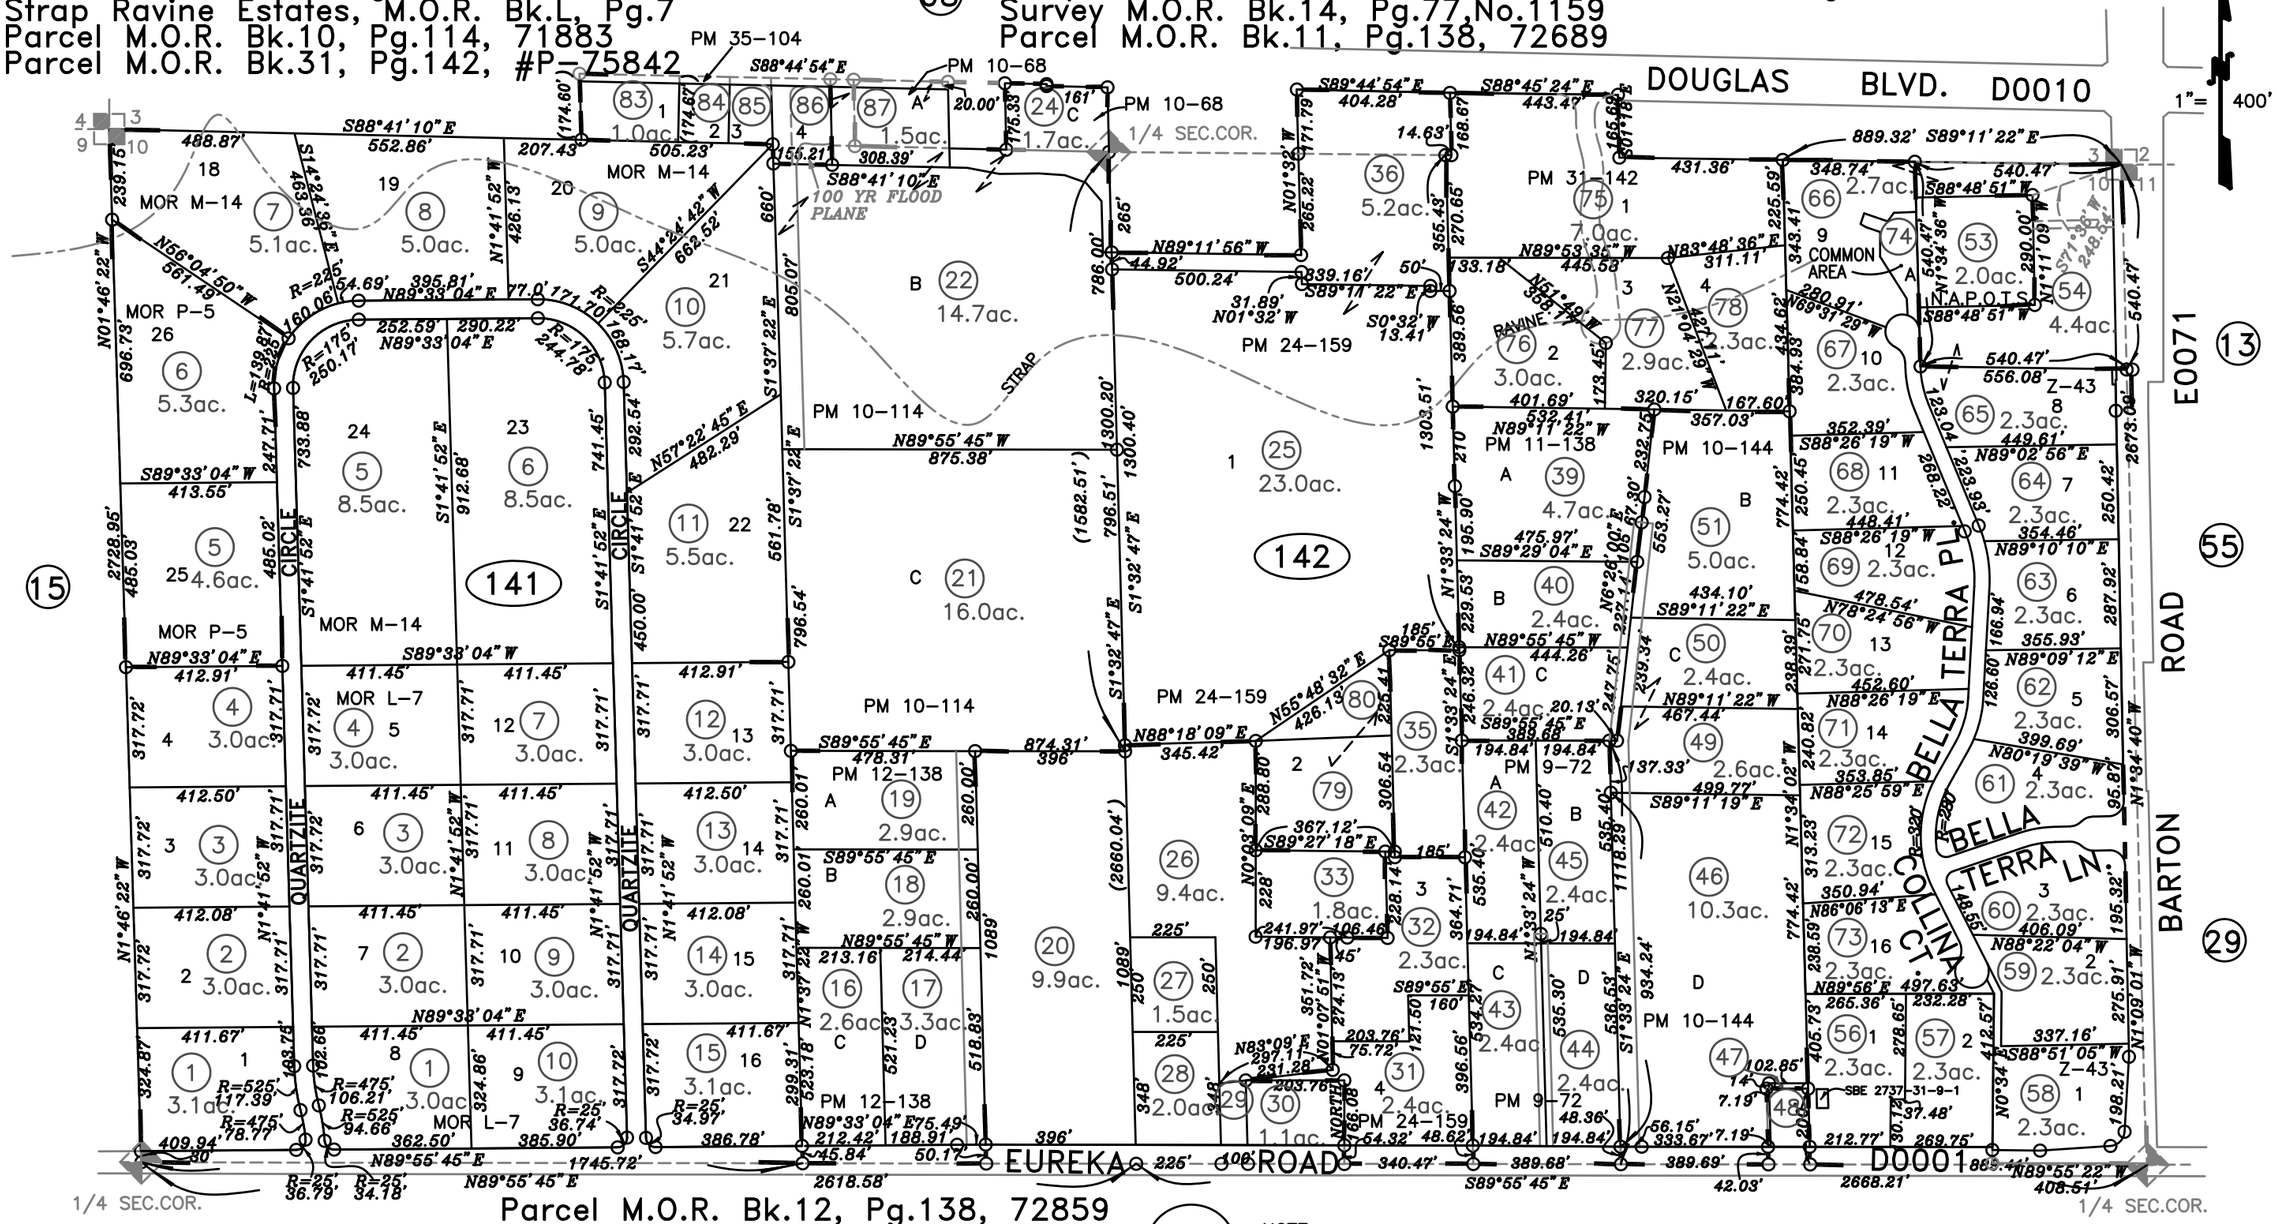

Parcel M.O.R. Bk.12, Pg.138, 72859
Parcel M.O.R. Bk.24, Pg.159, 74666
Parcel M.O.R. Bk.29, Pg.152, 75700
Parcel M.O.R. Bk.10, Pg.144, 72349
Bella Terra M.O.R. Bk.Z, Pg.43
Parcel M.O.R. Bk.35, Pg.104, 15-00393

Bk.50

09-02-2016
09-01-2016
07-07-2016
02-03-2016
12-21-2004
05-11-2004
02-04-2004
01-29-2003
12-11-2002
04-25-2000
03-31-2000 SKS
Page Redrawn Per BaseMap Information.

NOTE
All distances on curved lines are chord measurements.

NOTE
This map was prepared for assessment purposes only, and is not intended to illustrate legal building sites or establish precedence over local ordinances. Official information concerning size or use of any parcel should be obtained from recorded documents and local governing agencies.

Assessor's Map Bk.48 Pg.14
County of Placer, Calif.

NOTE
Assessor's Block Numbers Shown in Ellipses.
Assessor's Parcel Numbers Shown in Circles.