POR. SEC.31, T.11N., R.7E. & POR SEC.36, T11N., R.6E.,M.D.B.&M.

Northeast Plan No.2, M.O.R. Bk.P, Pg.97
Parcel M.O.R. Bk.22, Pg.158
Stone Point Subd. No. 00-007, M.O.R. Bk. Y, Pg. 64
Parcel M.O.R. Bk.32, Pg.28 No 03-11
Parcel M.O.R. Bk.32, Pg.70 No 03-09
Stone Point II Sub. No. 04-22 M.O.R. Bk.AA, Pg.77

1"= 400'

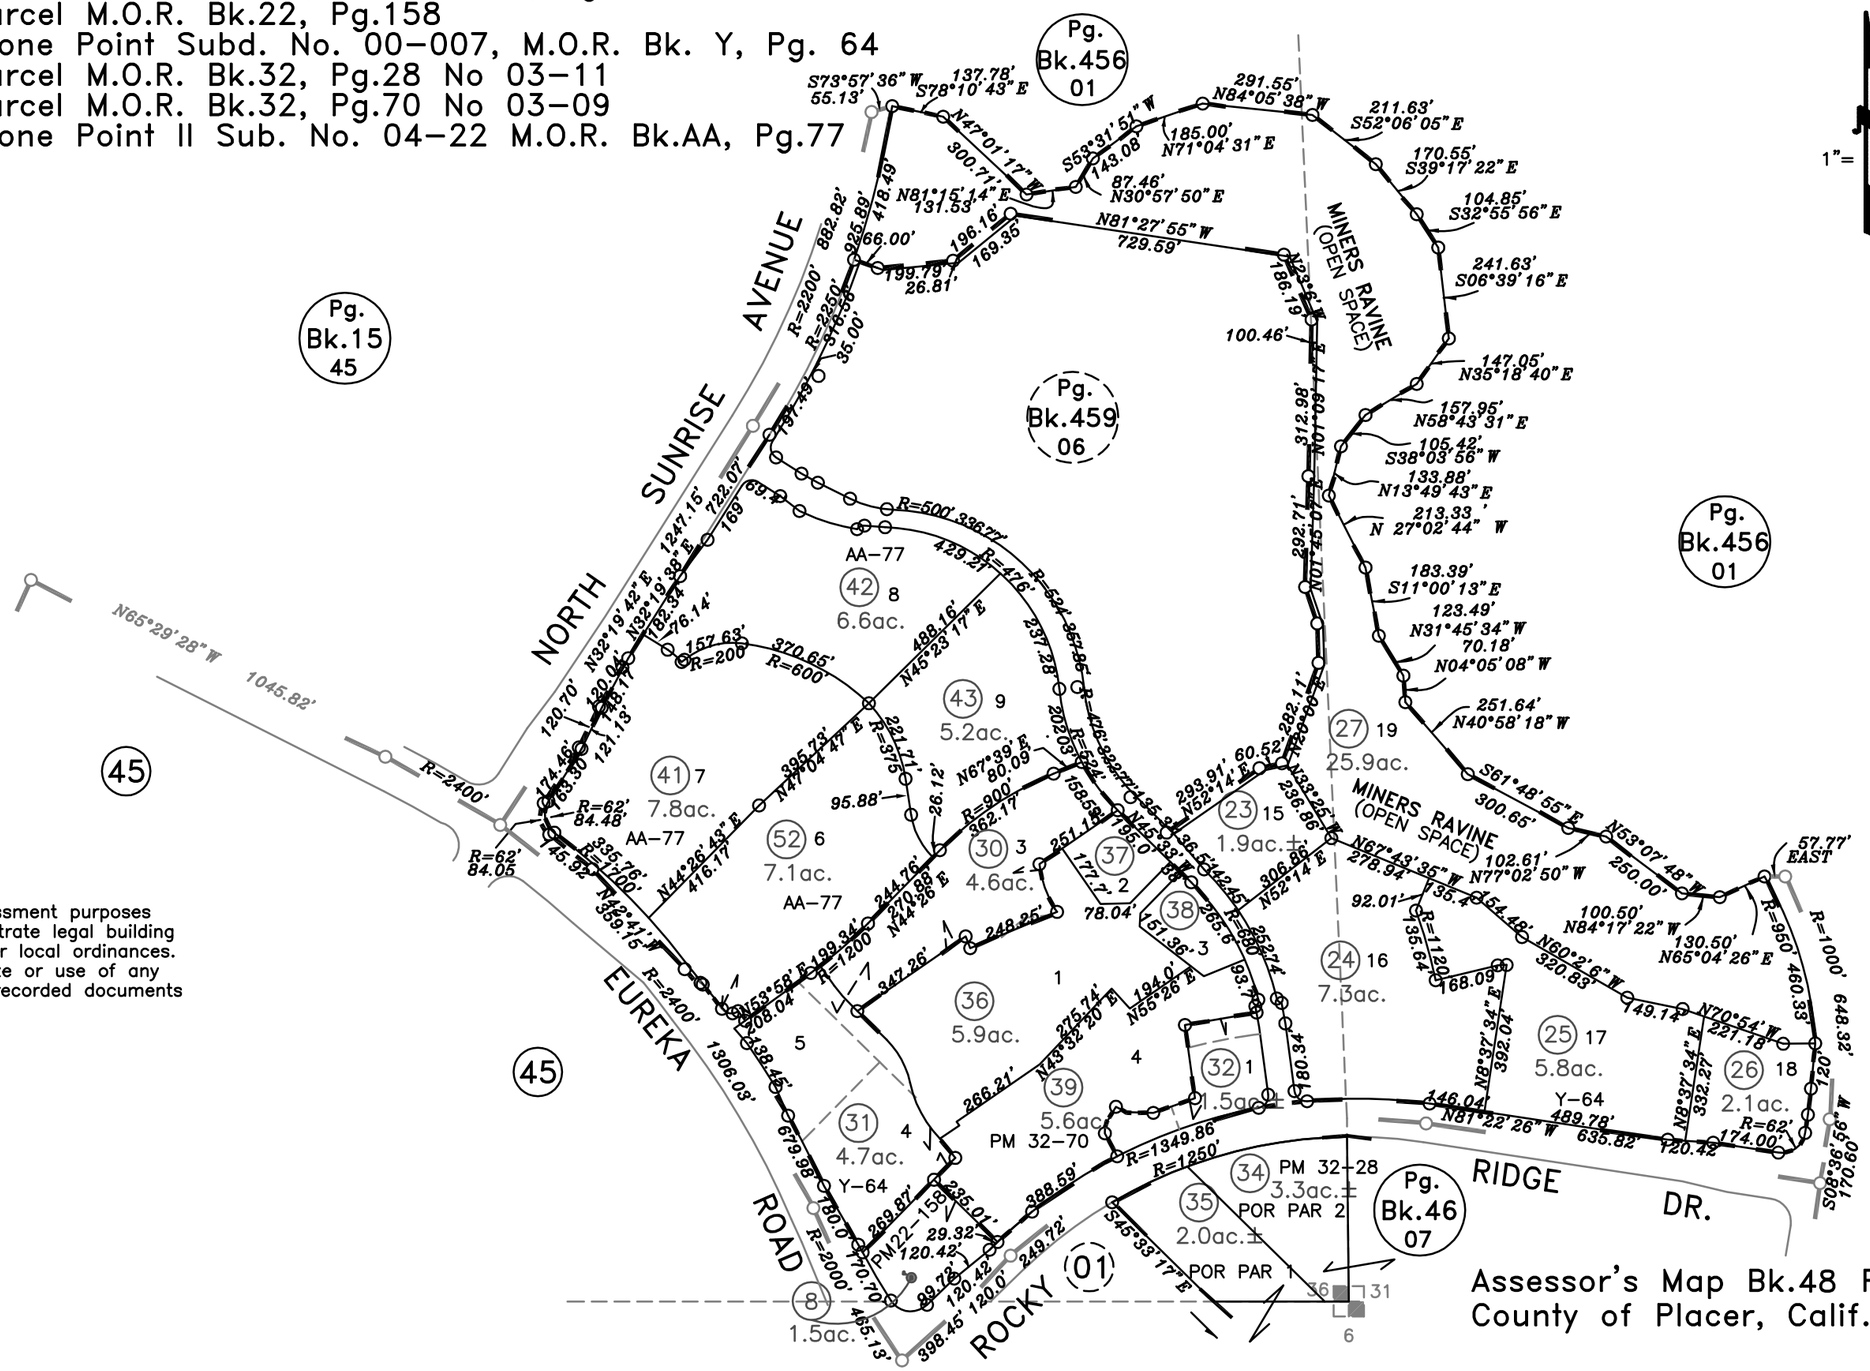

NOTE

This map was prepared for assessment purposes only, and is not intended to illustrate legal building sites or establish precedence over local ordinances. Official information concerning size or use of any parcel should be obtained from recorded documents and local governing agencies.

09-02-2011
09-01-2011
10-22-2009
01-19-2006
08-08-2005
01-05-2005
10-13-2004
04-12-2004
03-28-2003
03-02-2002 MMG
Page Redrawn Electronically
Frmly Por. 015-010 & 46-06,07

NOTE

All distances on curved lines are chord measurements.

Assessor's Map Bk.48 Pg.46
County of Placer, Calif.

NOTE
Assessor's Block Numbers Shown in Ellipses.
Assessor's Parcel Numbers Shown in Circles.