POR. SEC.14, T.10N., R.7E., M.D.B.&M.

SEVEN CEDARS PLACE (E0032)

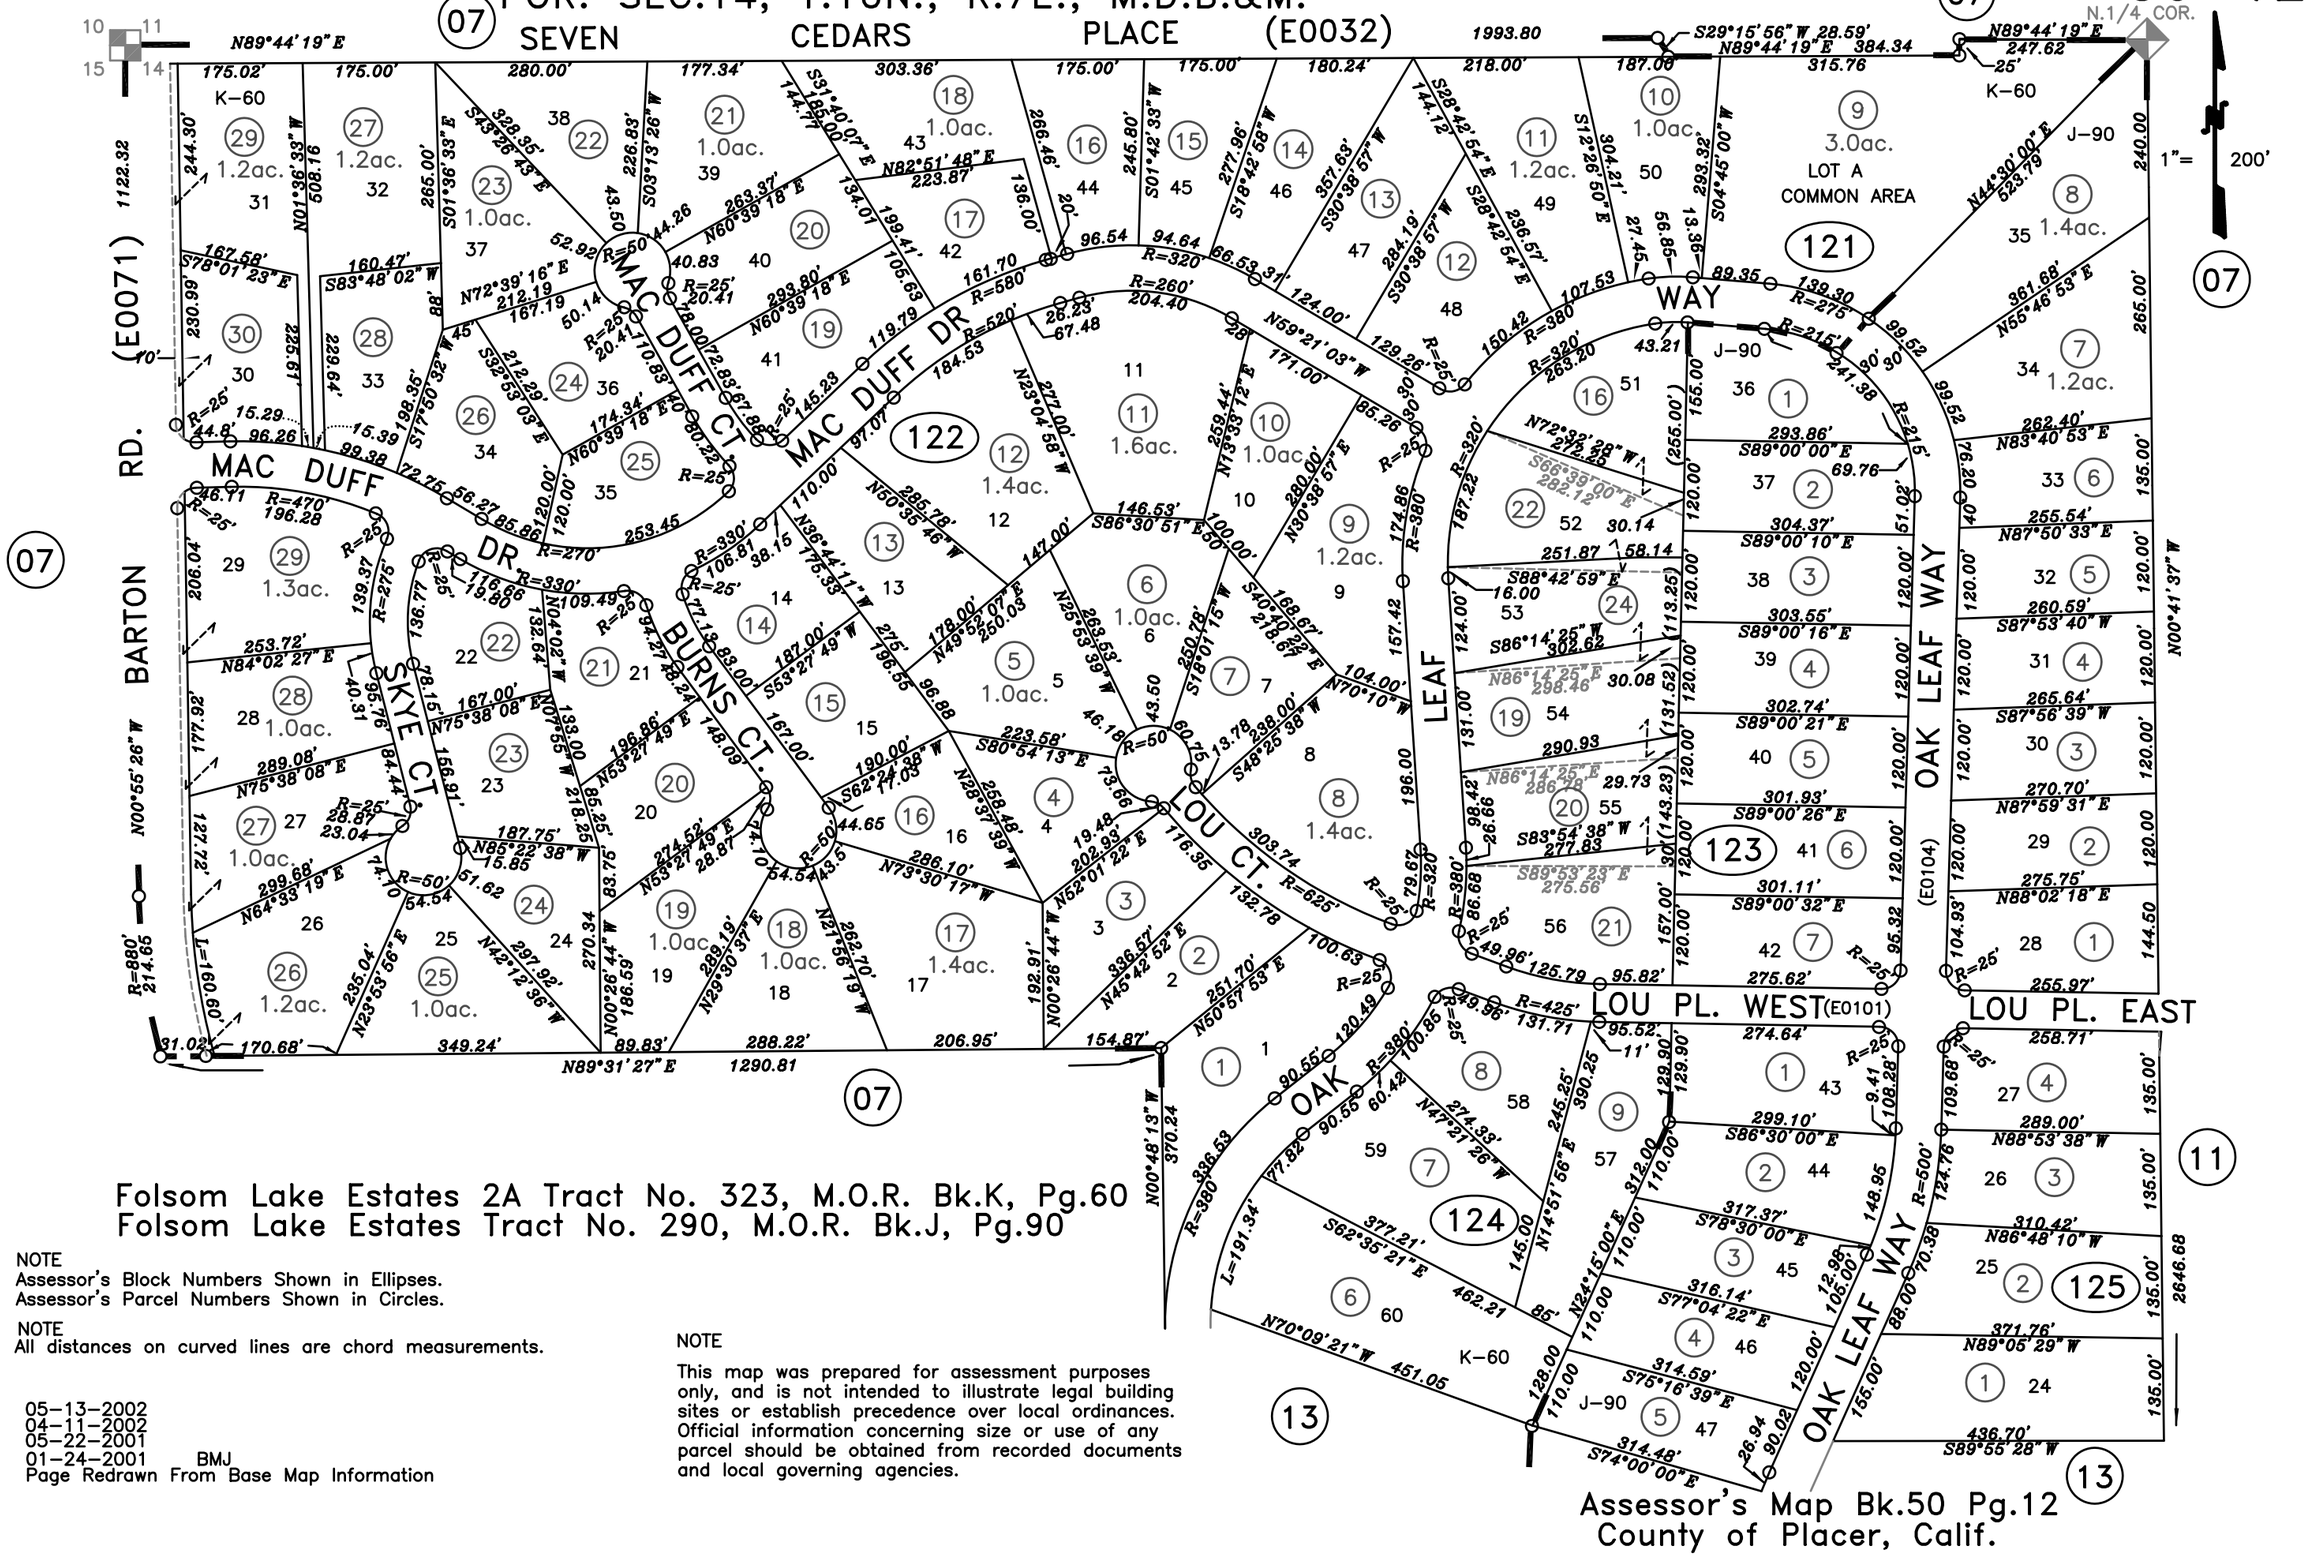

Folsom Lake Estates 2A Tract No. 323, M.O.R. Bk.K, Pg.60
Folsom Lake Estates Tract No. 290, M.O.R. Bk.J, Pg.90

NOTE
Assessor's Block Numbers Shown in Ellipses.
Assessor's Parcel Numbers Shown in Circles.

NOTE
All distances on curved lines are chord measurements.

05-13-2002
04-11-2002
05-22-2001
01-24-2001 BMJ
Page Redrawn From Base Map Information

NOTE
This map was prepared for assessment purposes only, and is not intended to illustrate legal building sites or establish precedence over local ordinances. Official information concerning size or use of any parcel should be obtained from recorded documents and local governing agencies.

Assessor's Map Bk.50 Pg.12
County of Placer, Calif.