N.1/2 OF S.E.1/4 SEC.11, T.10N., R.7E., M.D.B.&M.

Parcel M.O.R. Bk.2,Pg.12 & 123
Parcel M.O.R. Bk.4,Pg.146
Parcel M.O.R. Bk.7, Pgs.85 & 153
Parcel M.O.R. Bk.8, Pg.155
Country Acres Estates,Tract 403, M.O.R. Bk.L, Pg.57
Rosedale Colony Tract M.O.R. Bk.A, Pg.38
Sam Argante Acres M.O.R. Bk.K, Pg.84

Bk.48

Survey M.O.R. Bk.I, Pg. 77
Survey M.O.R. Bk.6, Pg. 24
Parcel M.O.R. Bk.13, Pg. 137,73044
Parcel M.O.R. Bk.16, Pg. 42,73351
Survey M.O.R. Bk.8, Pg. 108
Parcel M.O.R. Bk.21, Pg. 114,P–74491
Parcel M.O.R. Bk.26, Pg. 35,P–75210
Parcel M.O.R. Bk.32, Pg. 101, DPM20040222

1"= 200'

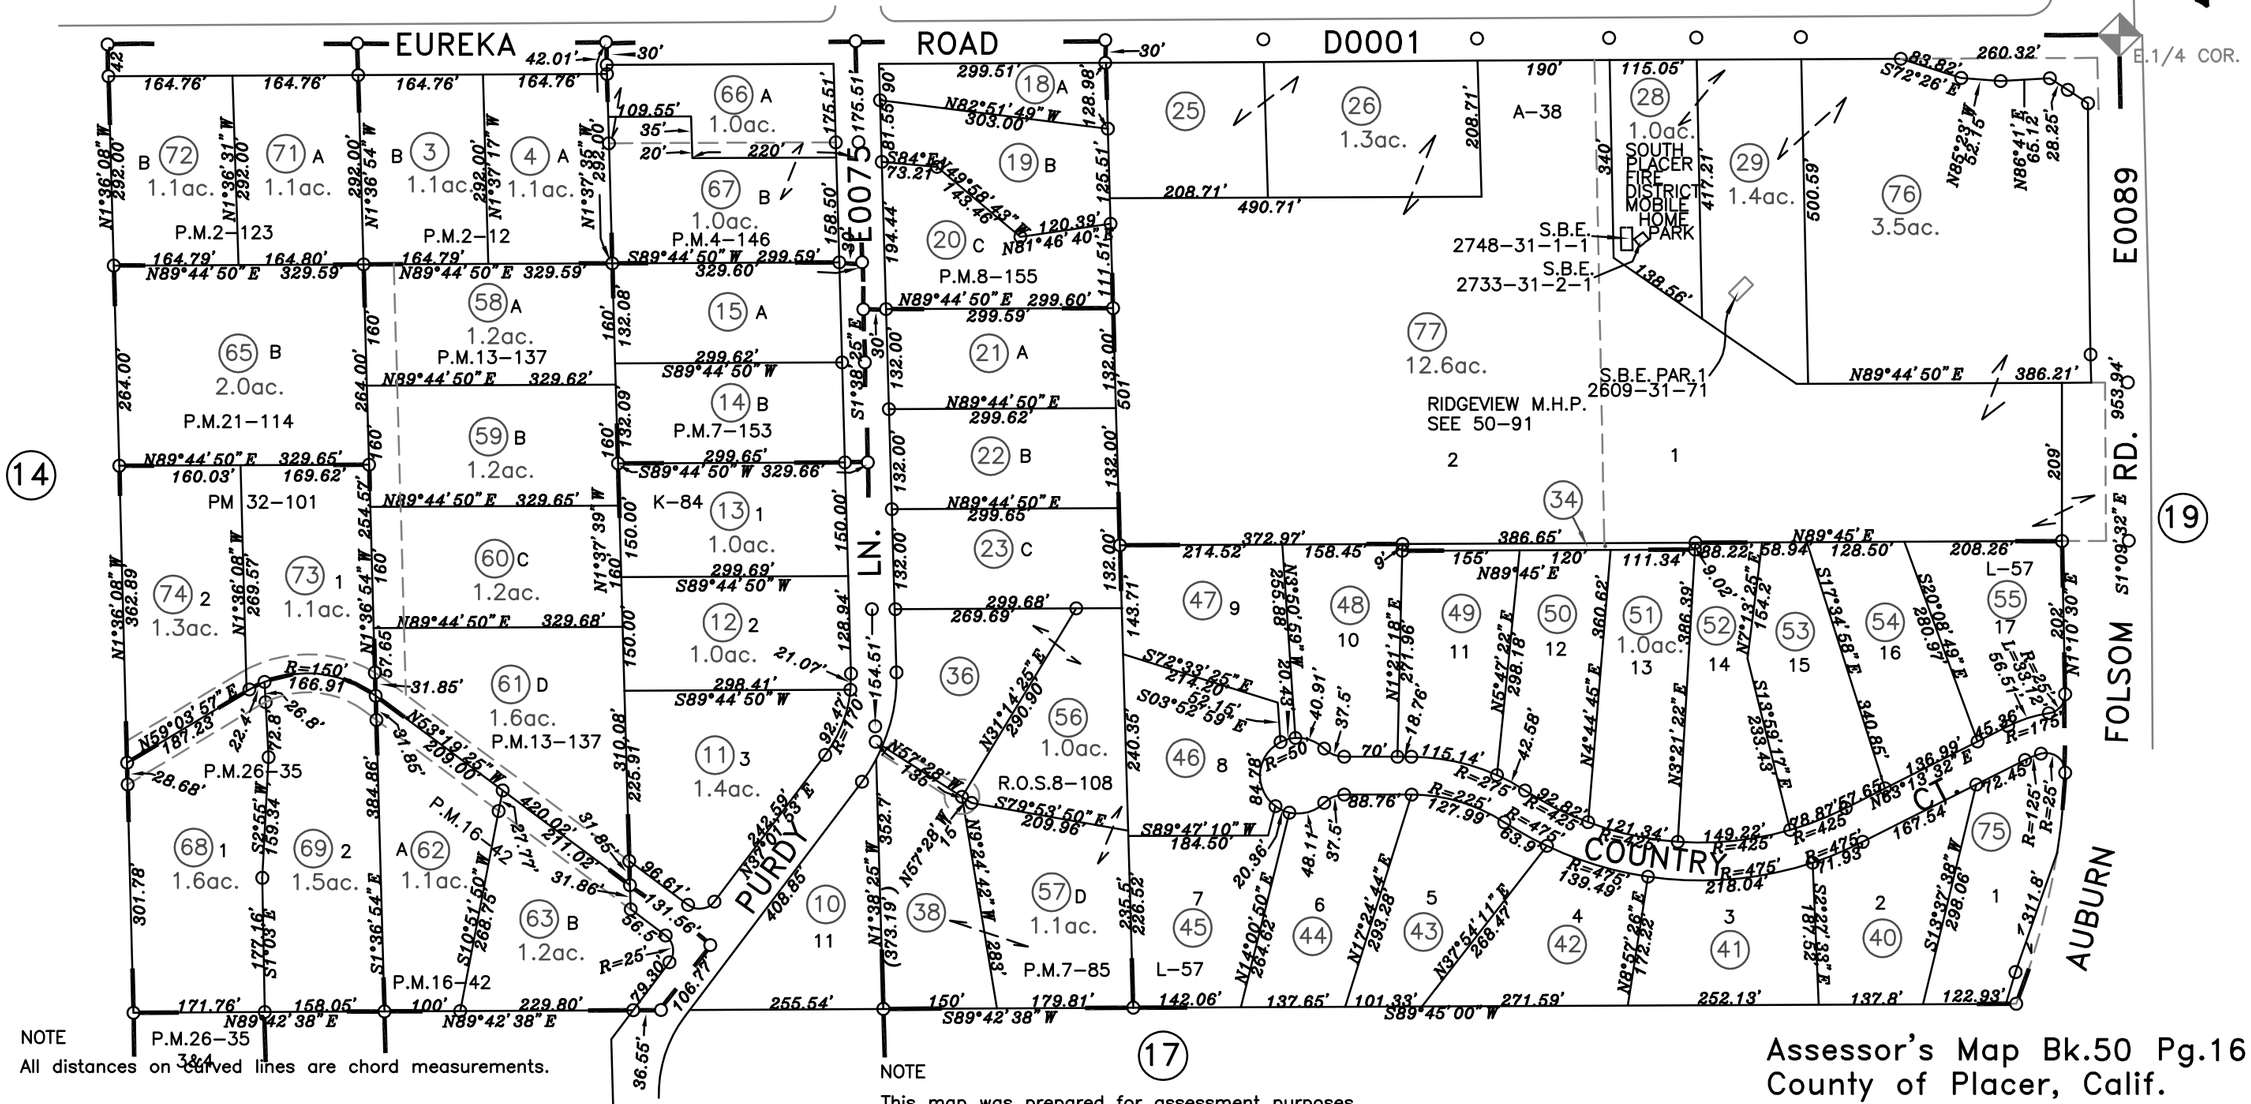

NOTE
All distances on curved lines are chord measurements.

NOTE
This map was prepared for assessment purposes only, and is not intended to illustrate legal building sites or establish precedence over local ordinances. Official information concerning size or use of any parcel should be obtained from recorded documents and local governing agencies.

Assessor's Map Bk.50 Pg.16
County of Placer, Calif.

NOTE
Assessor's Block Numbers Shown in Ellipses.
Assessor's Parcel Numbers Shown in Circles.

09–29–2010
09–28–2010
06–01–2007
11–17–2005
01–29–2001 JAC
Page Redrawn Per BaseMap Information