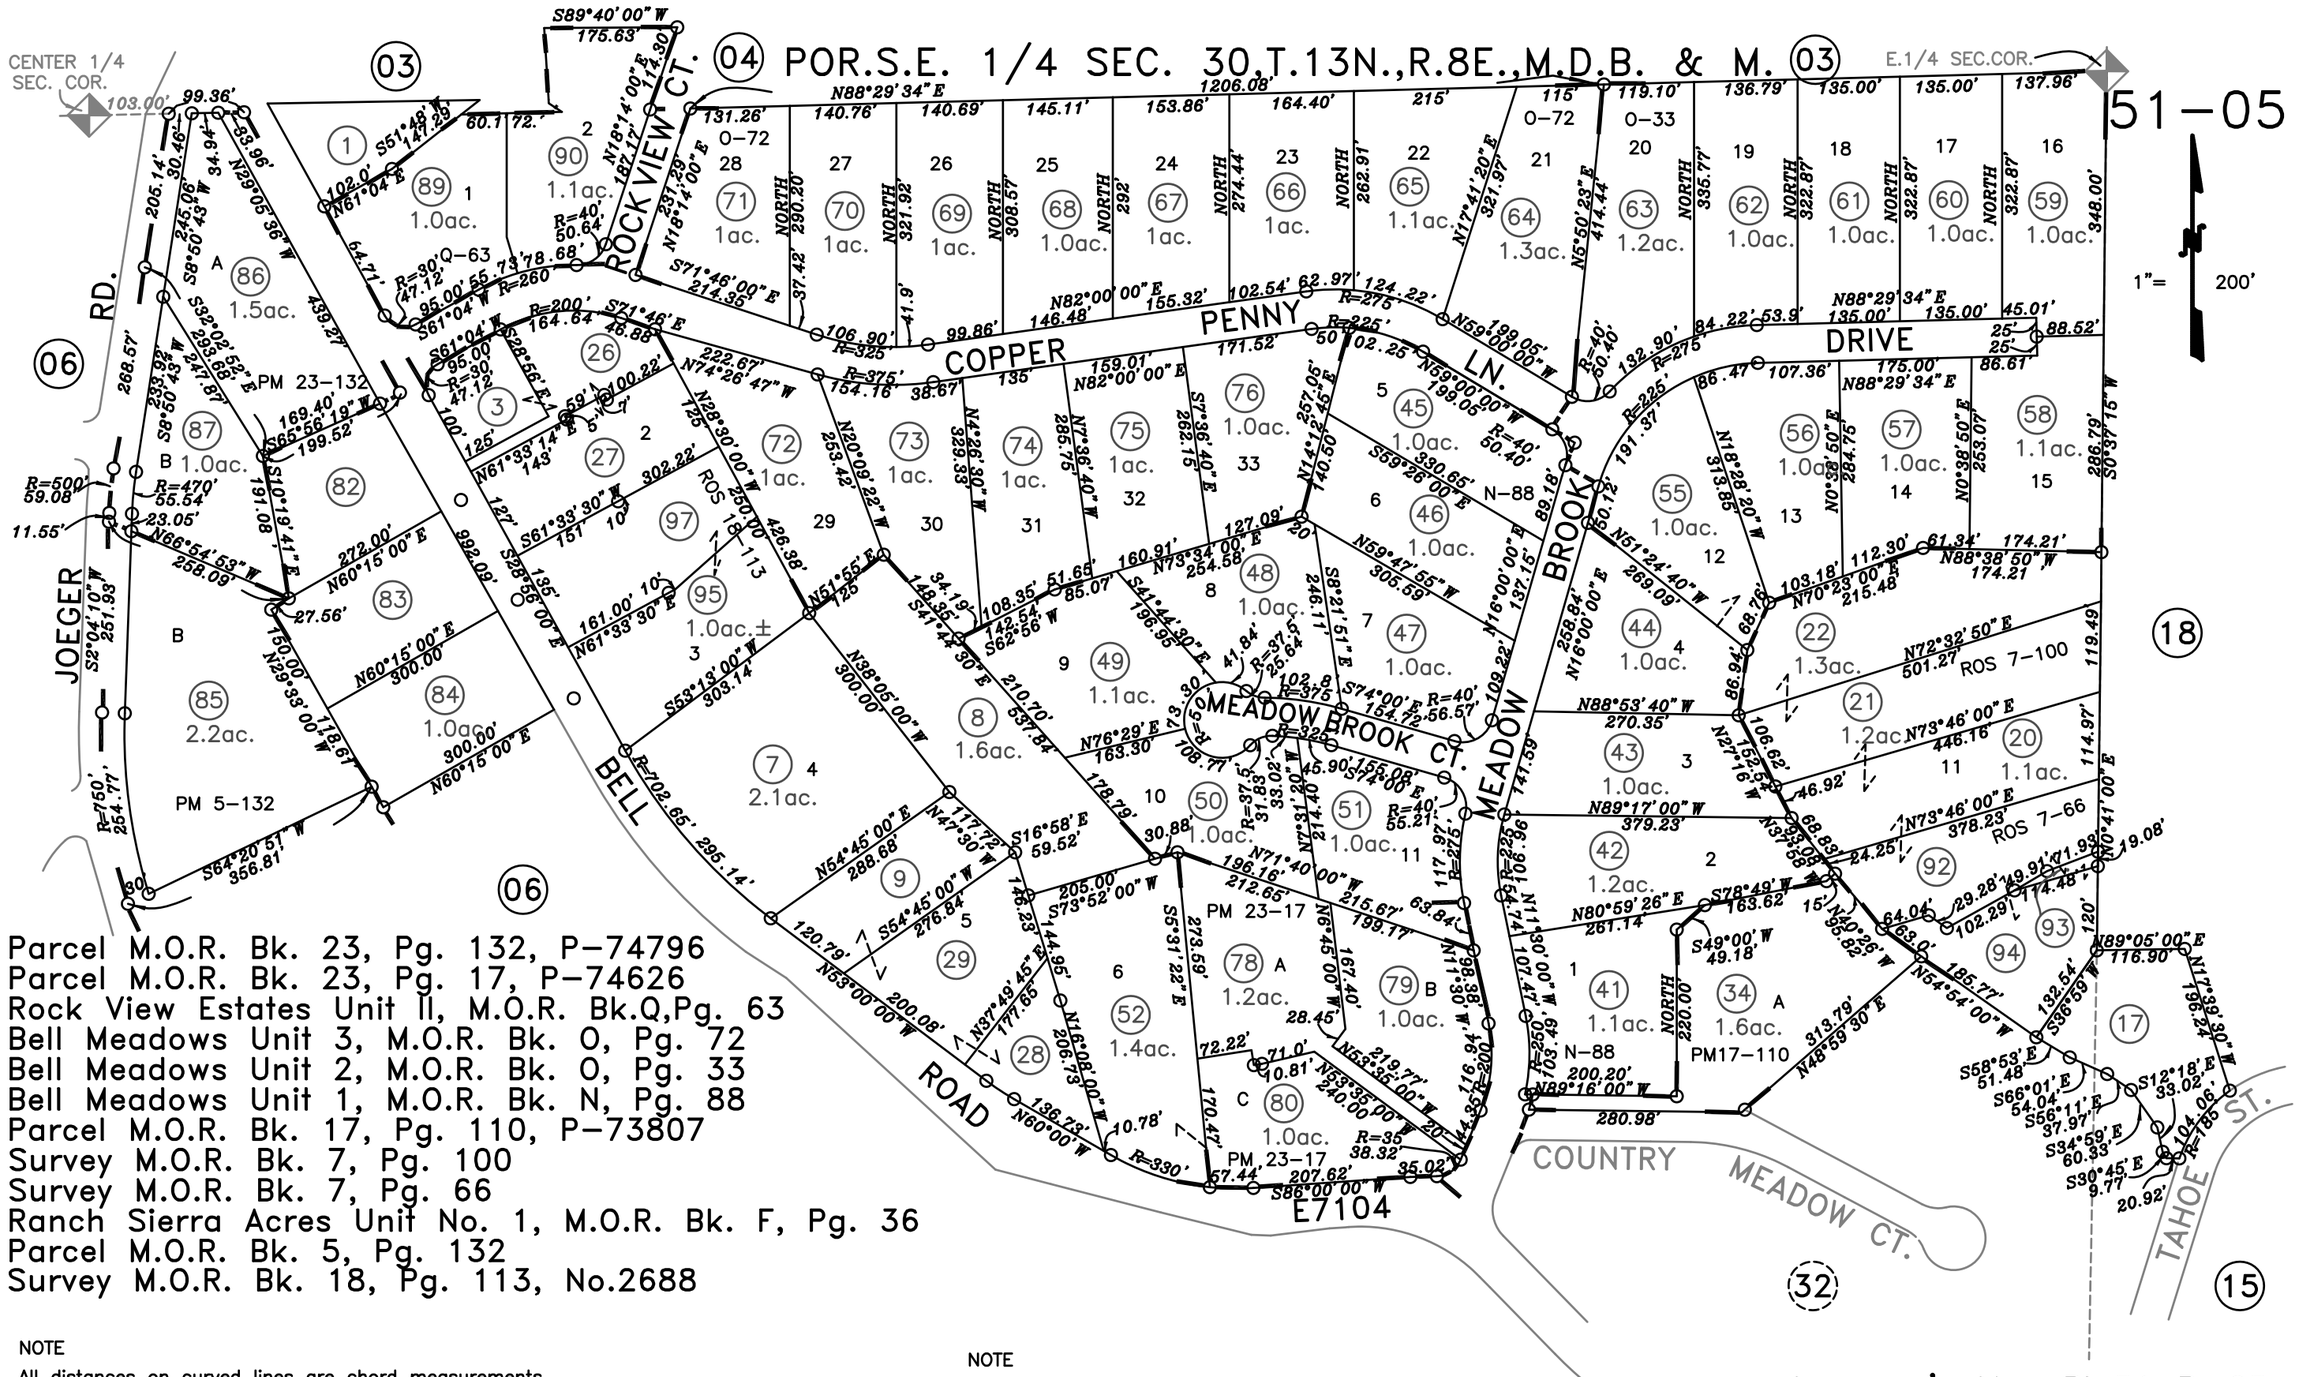

Parcel M.O.R. Bk. 23, Pg. 132, P-74796
Parcel M.O.R. Bk. 23, Pg. 17, P-74626
Rock View Estates Unit II, M.O.R. Bk.Q,Pg. 63
Bell Meadows Unit 3, M.O.R. Bk. O, Pg. 72
Bell Meadows Unit 2, M.O.R. Bk. O, Pg. 33
Bell Meadows Unit 1, M.O.R. Bk. N, Pg. 88
Parcel M.O.R. Bk. 17, Pg. 110, P-73807
Survey M.O.R. Bk. 7, Pg. 100
Survey M.O.R. Bk. 7, Pg. 66
Ranch Sierra Acres Unit No. 1, M.O.R. Bk. F, Pg. 36
Parcel M.O.R. Bk. 5, Pg. 132
Survey M.O.R. Bk. 18, Pg. 113, No.2688

NOTE
All distances on curved lines are chord measurements.

11-08-2004
10-14-2004
03-24-99 SKS
Page Redarwn Per Basemap Information.

NOTE
This map was prepared for assessment purposes only, and is not intended to illustrate legal building sites or establish precedence over local ordinances. Official information concerning size or use of any parcel should be obtained from recorded documents and local governing agencies.

Assessor's Map Bk.51 Pg.05
County of Placer, Calif.

NOTE
Assessor's Block Numbers Shown in Ellipses.
Assessor's Parcel Numbers Shown in Circles.