POR. S.W. SEC.29, T.13 N., R.8 E., M.D.B.&M.

51–14

Survey M.O.R. Bk.5, Pg.143
Parcel M.O.R. Bk. 20, Pg. 20, P–73990
Timberline Estates Unit 1, M.O.R. Bk. O, Pg. 35, Tr. 580
Parcel M.O.R. Bk. 22, Pg. 34, P–74118
Parcel M.O.R. Bk. 29, Pg. 30, P–75547
Mountain View Estates M.O.R. Bk. P, Pg.7
Parcel M.O.R. Bk. 25, Pg. 130, P–75036
Survey M.O.R. Bk.11 Pg.159, 1491
Survey M.O.R. Bk.12 Pg.51
Survey M.O.R. Bk.12 Pg.74
Parcel M.O.R. Bk.29, Pg.156, P–75708
Parcel M.O.R. Bk.33, Pg.7, P–75818
Parcel M.O.R. Bk.33, Pg.160, DPM 20060730
Survey M.O.R. Bk.21, Pg.121
Parcel M.O.R. Bk.35, Pg.70,ESD14–00041

1"= 200'

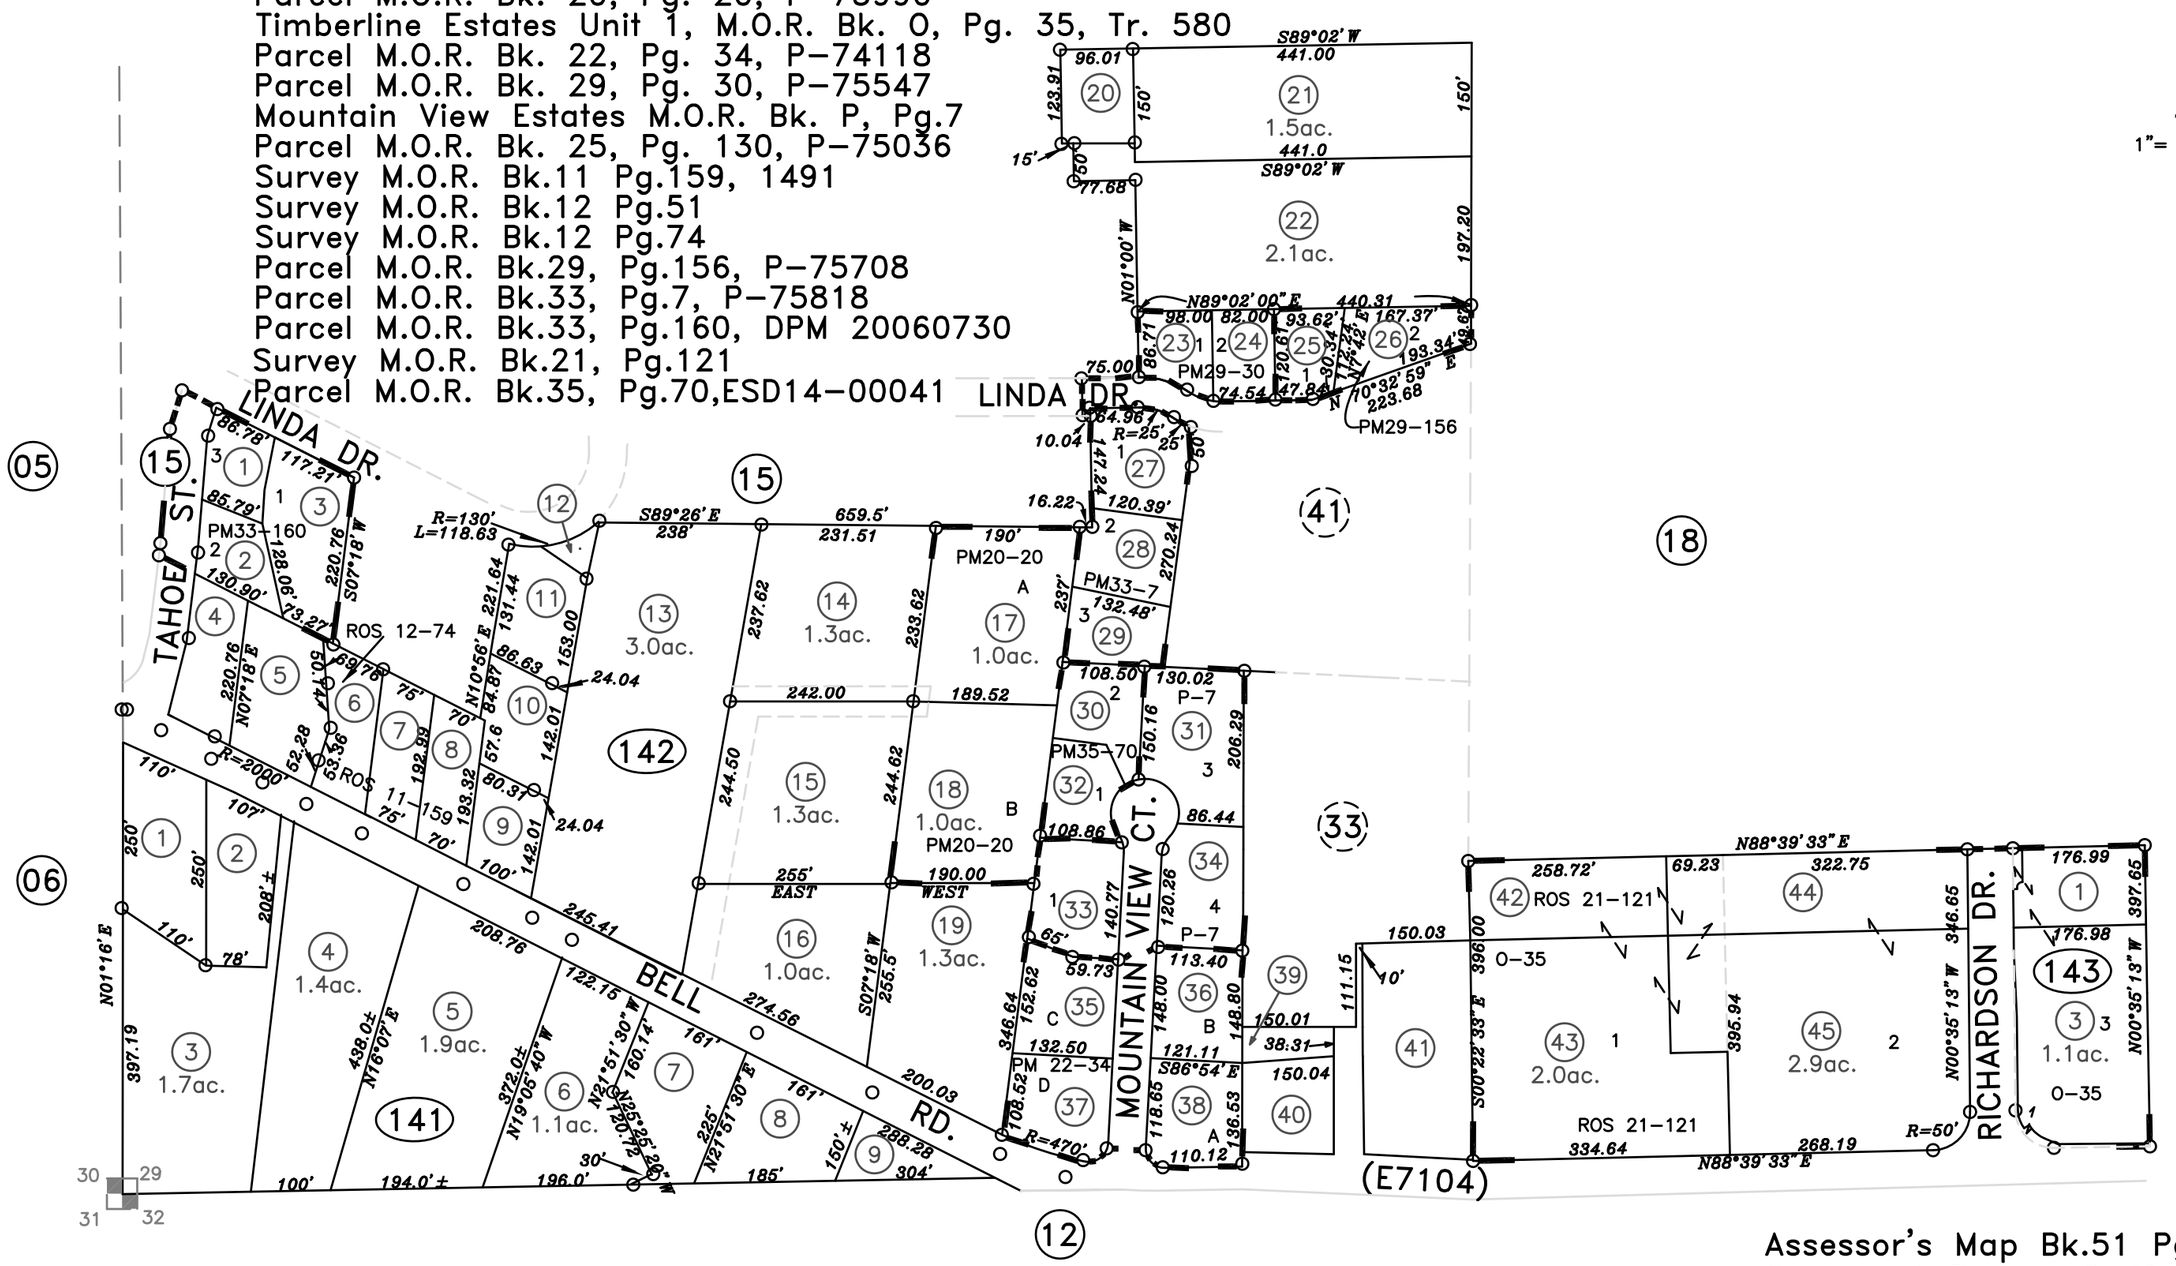

Assessor's Map Bk.51 Pg.14
County of Placer, Calif.

12–14–2016
11–21–2016
01–11–2016
11–06–2014
12–10–2007
10–11–2006
03–31–2000
02–10–99 BMJ
Page Redrawn From Base Map Information

NOTE
All distances on curved lines are chord measurements.

NOTE
This map was prepared for assessment purposes only, and is not intended to illustrate legal building sites or establish precedence over local ordinances. Official information concerning size or use of any parcel should be obtained from recorded documents and local governing agencies.

NOTE
Assessor's Block Numbers Shown in Ellipses.
Assessor's Parcel Numbers Shown in Circles.