POR. N. 1/2 OF S.W. 1/4 SEC. 33, T.13N., R.8E., M.D.B. & M.

52–22

Survey M.O.R. Bk. 8, Pg. 91
Parcel M.O.R. Bk. 3, Pg. 108–70290
Parcel M.O.R. Bk. 20, Pg. 64, P–74209
Parcel M.O.R. Bk. 24, Pg. 158, 74830
Parcel M.O.R. Bk. 25, Pg. 148 P–75065
Survey M.O.R. Bk. 18, Pg. 156, No.2667
Parcel M.O.R. Bk. 26, Pg. 148 P–75318
Parcel M.O.R. Bk. 27, Pg. 17 P–75386
Atwood Village M.O.R. Bk. BB, Pg. 97
Survey M.O.R. Bk. 22, Pg. 47, No.3220
Parcel M.O.R. Bk. 35, Pg. 115, ESD16–00228

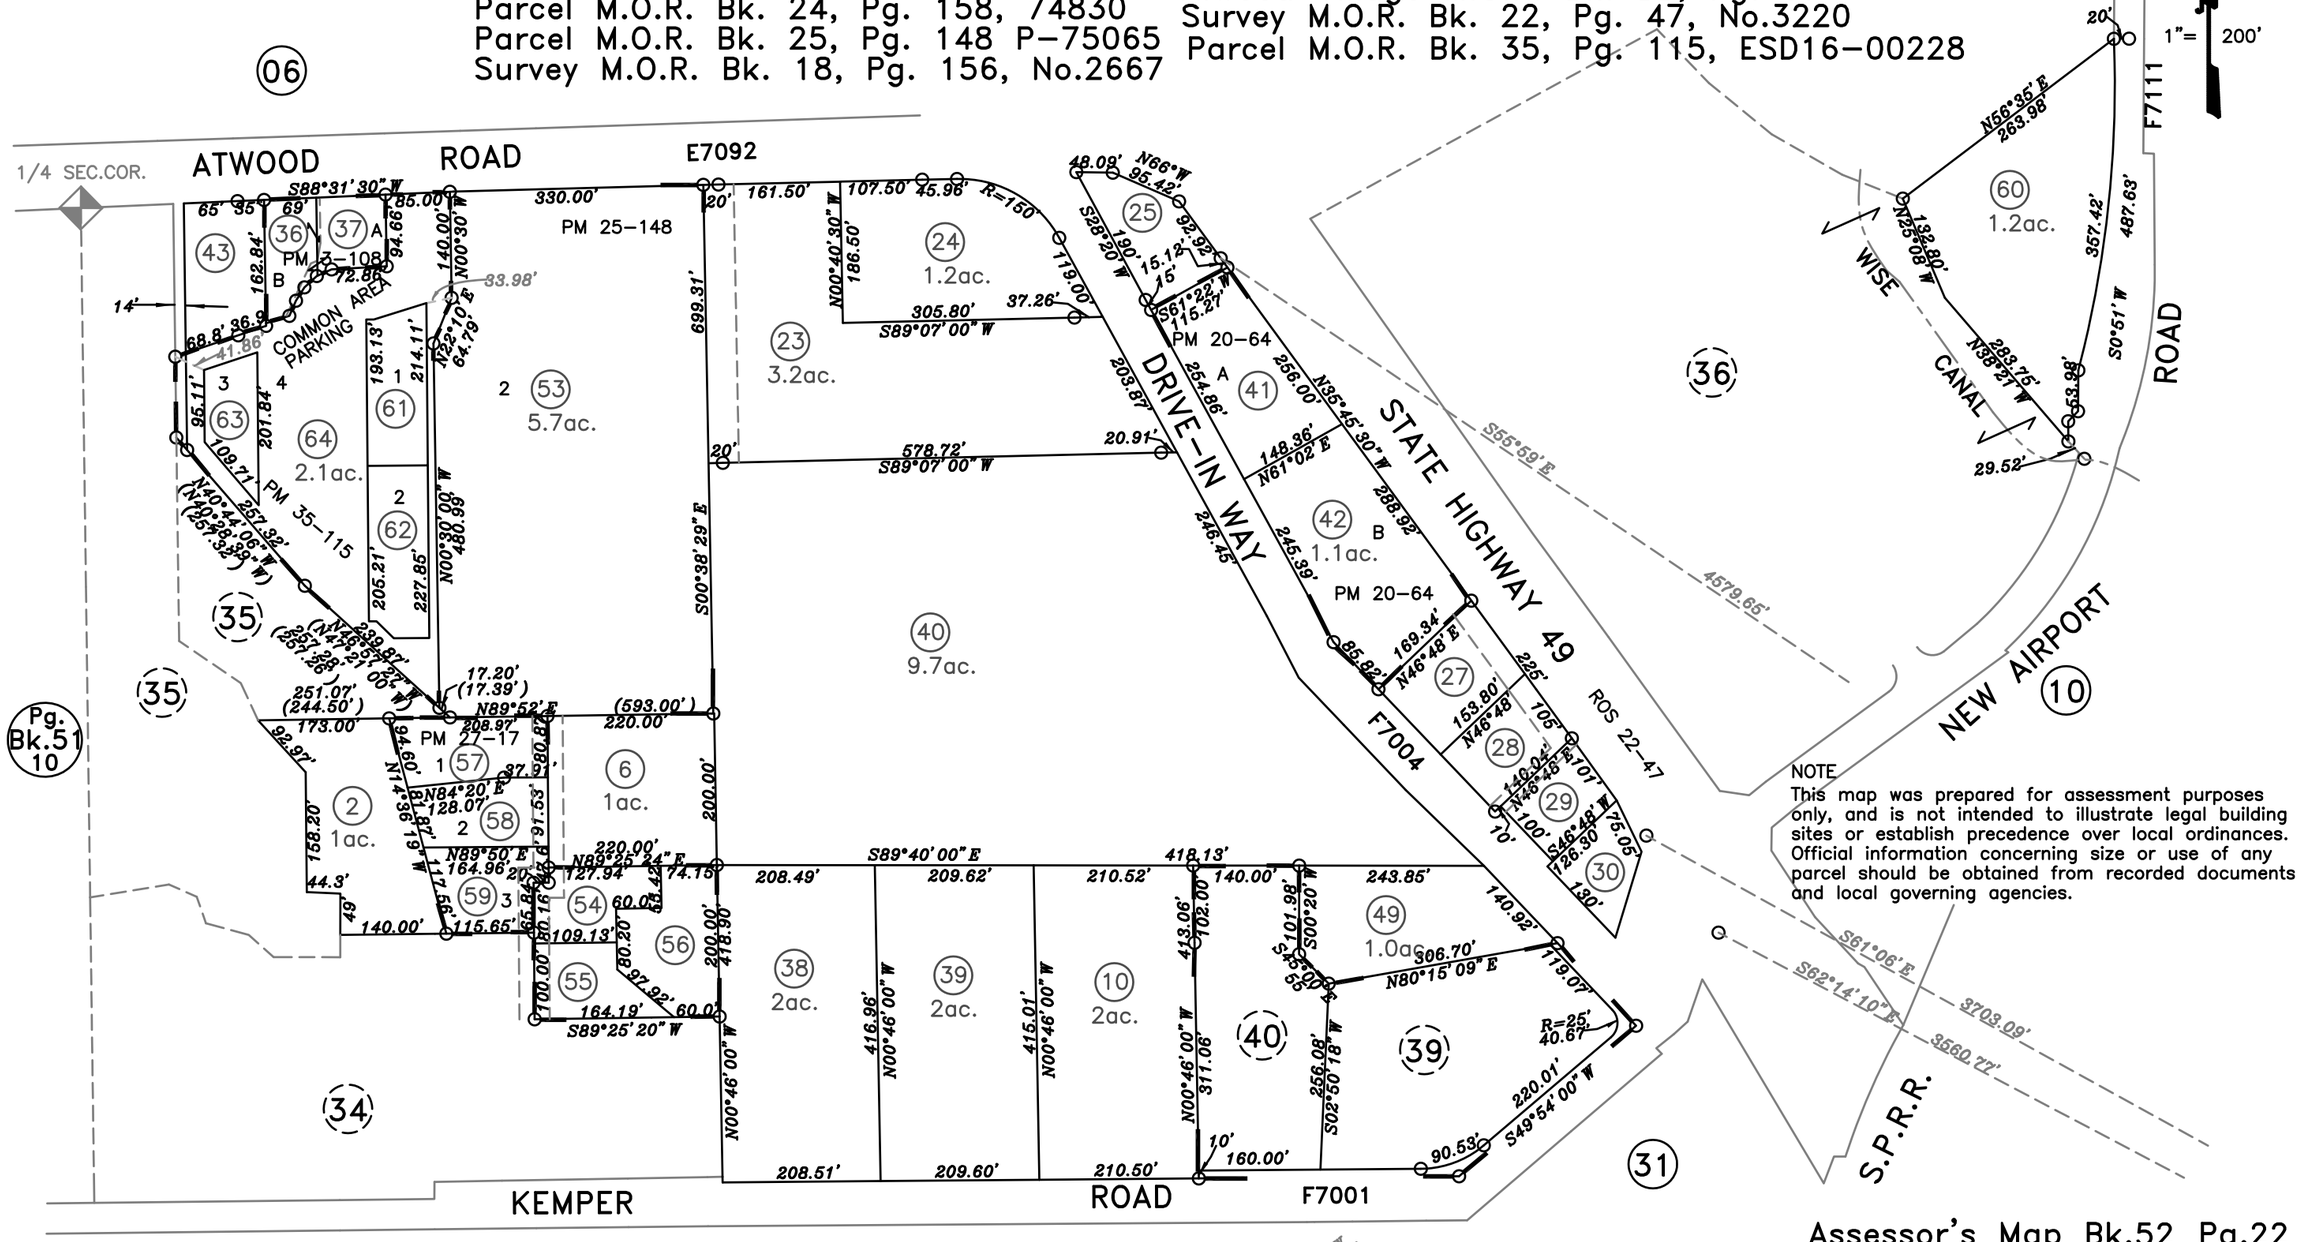

NOTE
This map was prepared for assessment purposes only, and is not intended to illustrate legal building sites or establish precedence over local ordinances. Official information concerning size or use of any parcel should be obtained from recorded documents and local governing agencies.

Assessor's Map Bk.52 Pg.22
County of Placer, Calif.

12–07–2016
08–13–2008
08–12–2008
06–21–2005 SKS
Page Redrawn Per BaseMap Information.

NOTE
All distances on curved lines are chord measurements.

NOTE
Assessor's Block Numbers Shown in Ellipses.
Assessor's Parcel Numbers Shown in Circles.