T.15N., R.11E., M.D.B.&M.
Dam Placer Mine M.O.R. Bk.B, Pg.1
Bullion Mine Tr. No.545 M.O.R. Bk.N, Pg.41
Survey M.O.R. Bk.16, Pg.148, No.2337
Survey M.O.R. Bk.22, Pg.142

64-11

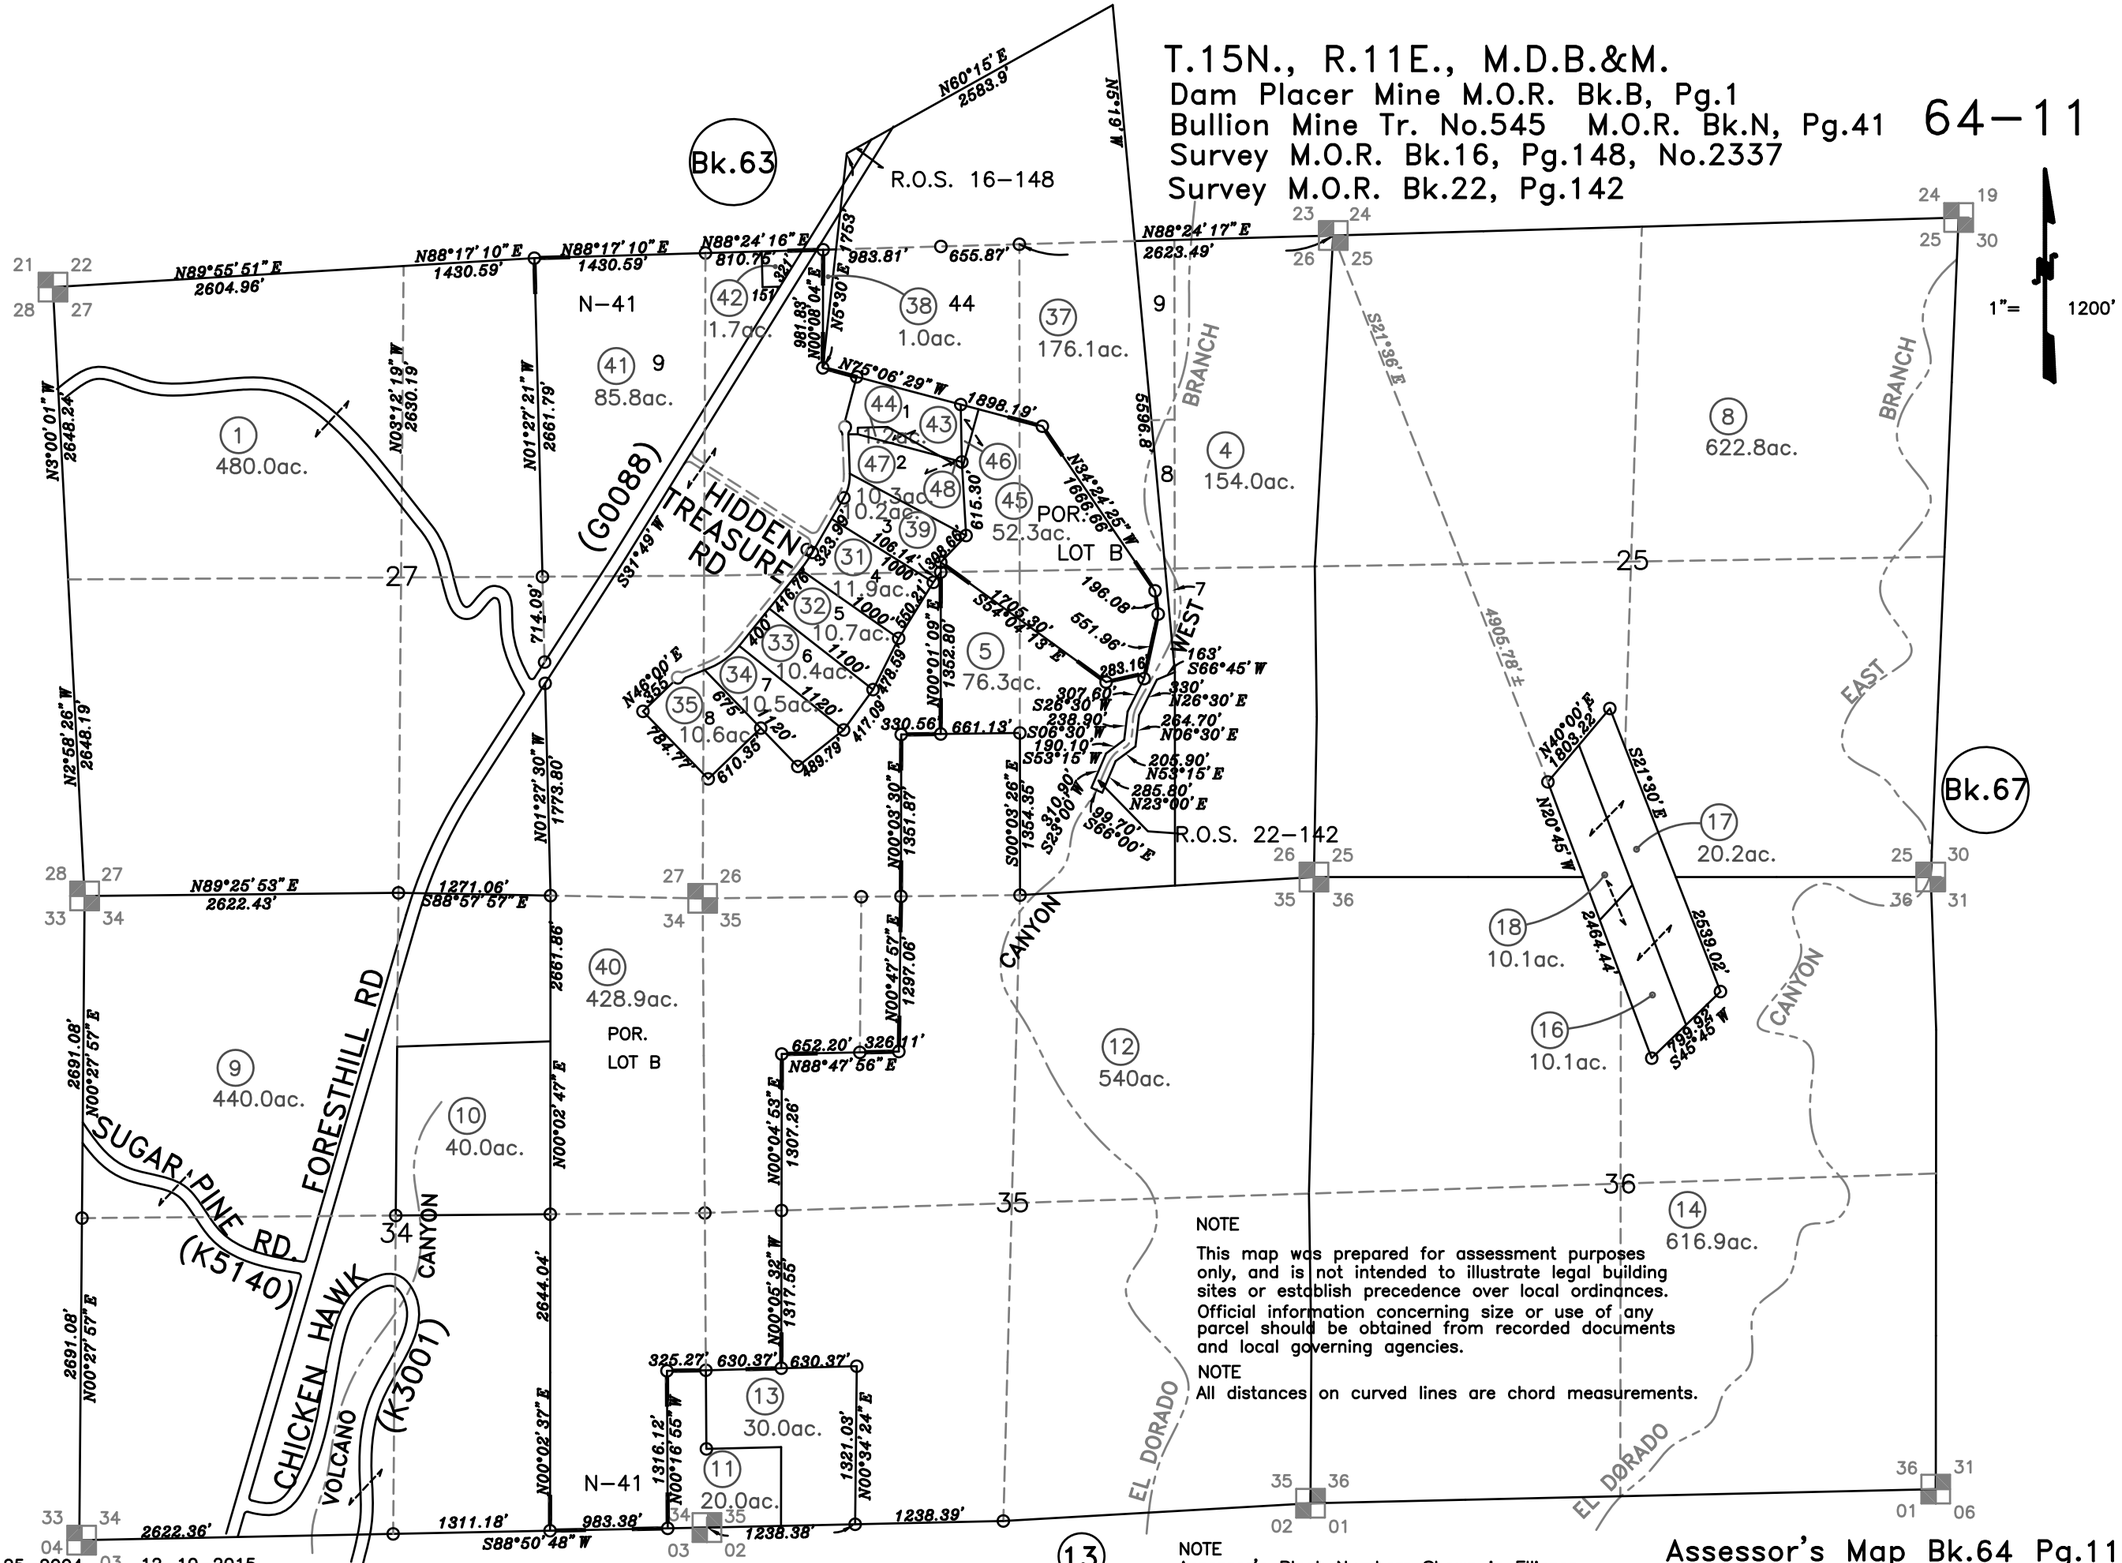

NOTE
This map was prepared for assessment purposes only, and is not intended to illustrate legal building sites or establish precedence over local ordinances. Official information concerning size or use of any parcel should be obtained from recorded documents and local governing agencies.

NOTE
All distances on curved lines are chord measurements.

NOTE
Assessor's Block Numbers Shown in Ellipses.
Assessor's Parcel Numbers Shown in Circles.

03-25-2004 12-10-2015
04-30-2002 RNP
Page Drawn from Base Information

Assessor's Map Bk.64 Pg.11
County of Placer, Calif.