S.1/2 SEC.23, T. 14 N., R.9 E., M.D.B.&M.

71–29

Tract No. 176 Sierra Estates M.O.R. Bk. I, Pg.79
Parcel M.O.R. Bk.14, Pg.61, P–72798
Survey M.O.R. Bk. 15, Pg.27 & 79

Parcel M.O.R. Bk.17, Pg.130, P–73491
Parcel M.O.R. Bk.19, Pg.151 & 160
Parcel M.O.R. Bk.20, Pg.15, P–74114
Parcel M.O.R. Bk.22, Pg.59, P–74631

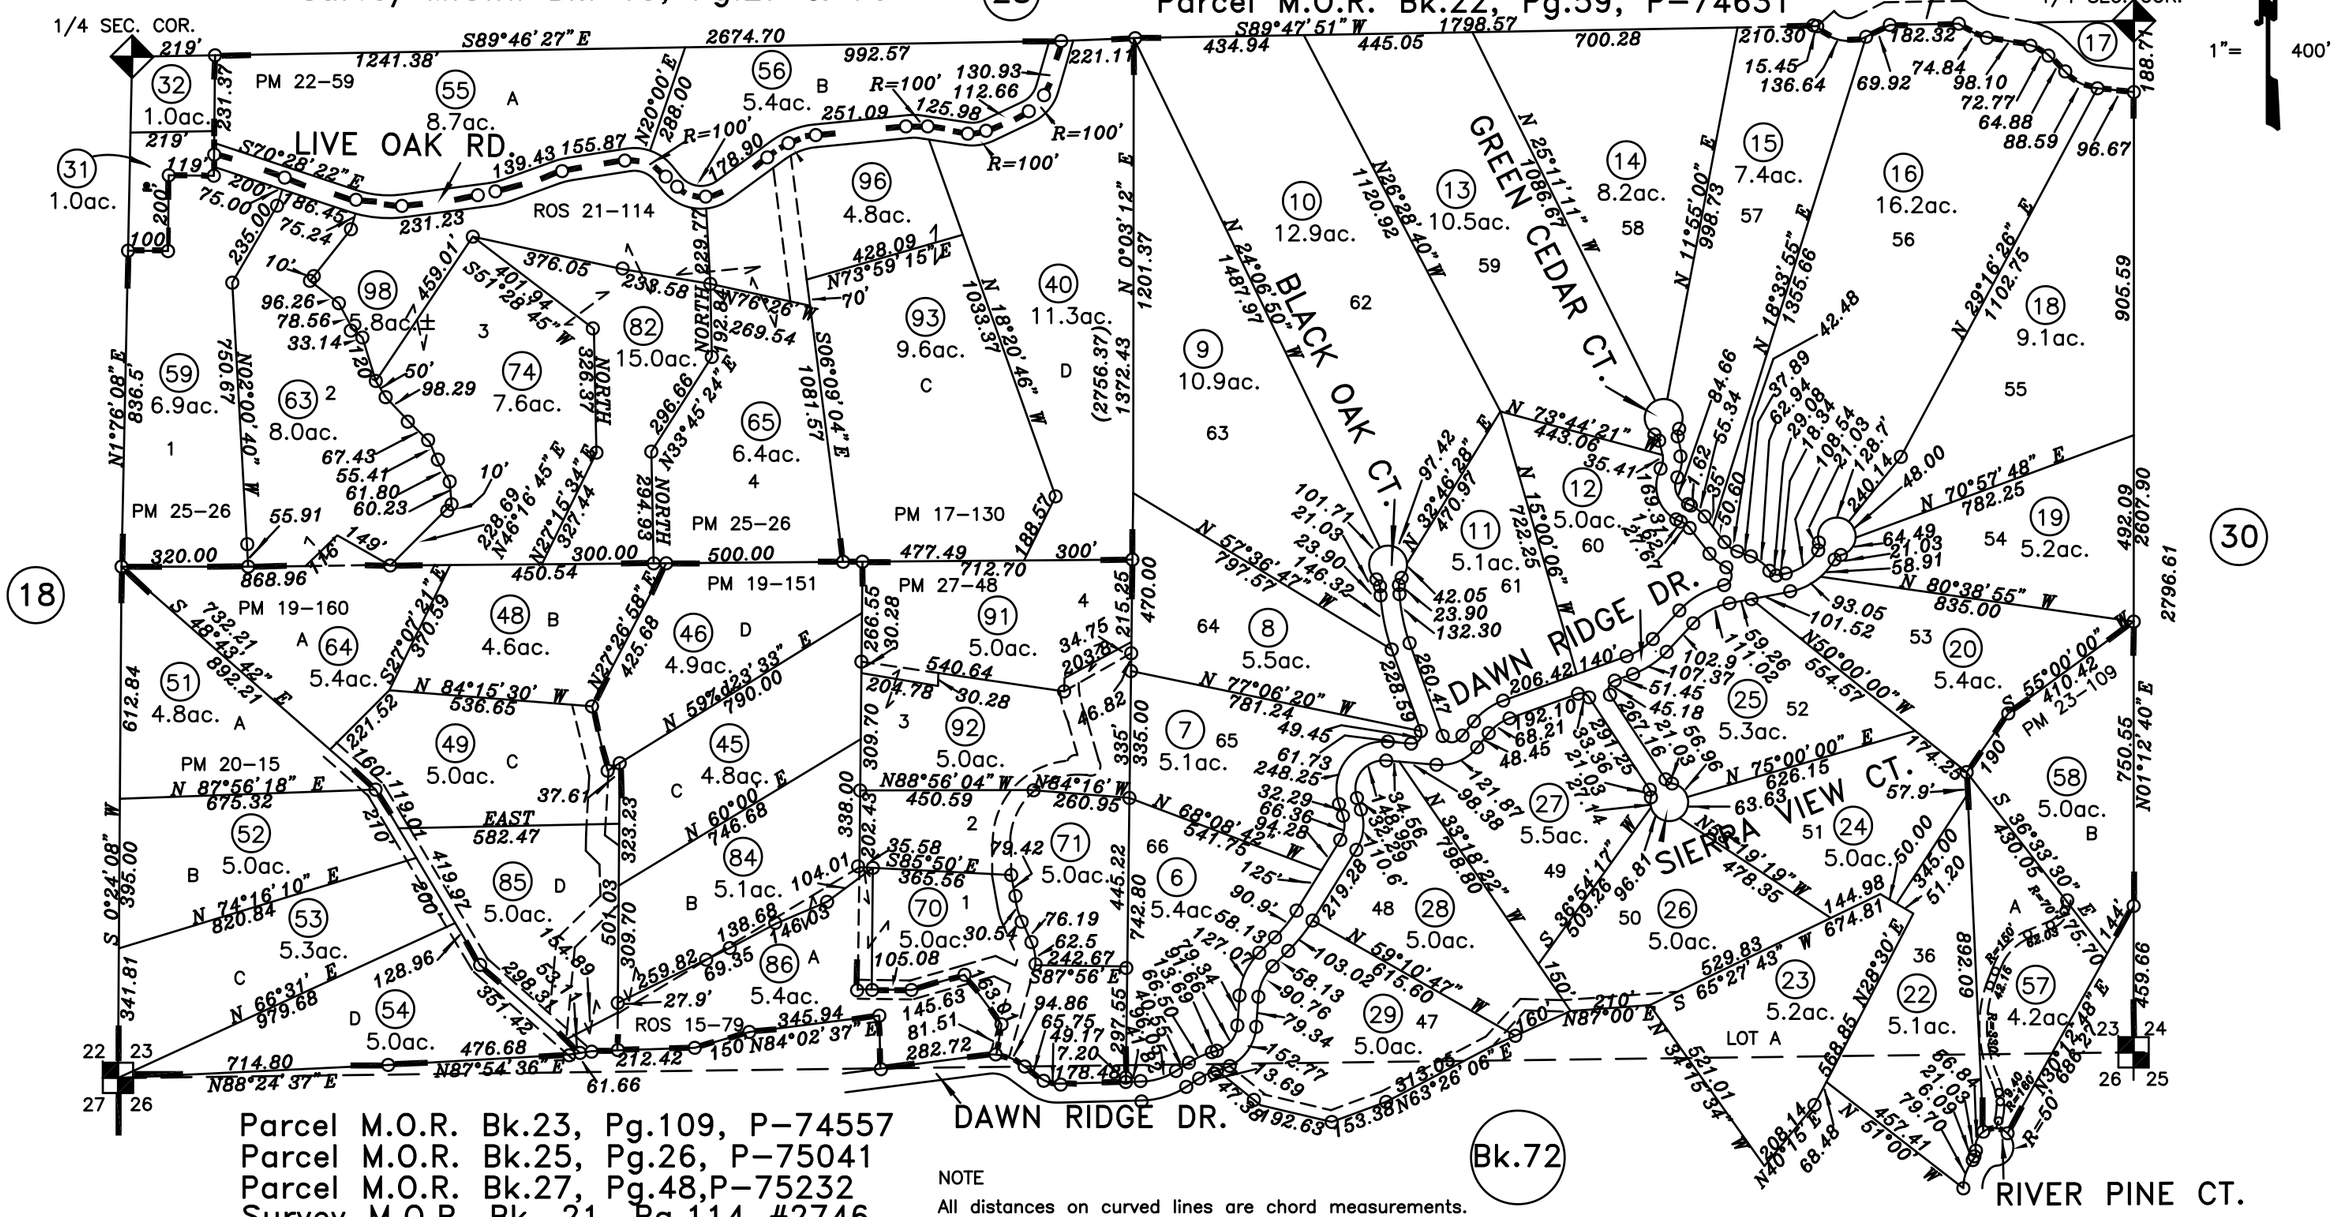

Parcel M.O.R. Bk.23, Pg.109, P–74557
Parcel M.O.R. Bk.25, Pg.26, P–75041
Parcel M.O.R. Bk.27, Pg.48,P–75232
Survey M.O.R. Bk. 21, Pg.114 #2746

10–26–2004
09–08–2004
08–17–2004
06–03–2004
03–02–2000
09–22–99 BMJ
PAGE REDRAWN FROM BASE MAP INFORMATION

NOTE
All distances on curved lines are chord measurements.

NOTE
This map was prepared for assessment purposes only, and is not intended to illustrate legal building sites or establish precedence over local ordinances. Official information concerning size or use of any parcel should be obtained from recorded documents and local governing agencies.

Assessor's Map Bk.71Pg.29
County of Placer, Calif.

NOTE
Assessor's Block Numbers Shown in Ellipses.
Assessor's Parcel Numbers Shown in Circles.