S.1/2 & POR. N.1/2 SEC. 31, T.14N., R.9E., M.D.B.&M.

72-04

Survey M.O.R. Bk. 3, Pg. 66
Parcel M.O.R. Bk. 4, Pg. 91
Parcel M.O.R. Bk. 5, Pg. 56
Parcel M.O.R. Bk. 5, Pg. 51 & 144
Parcel M.O.R. Bk. 8, Pg. 108
Parcel M.O.R. Bk. 9, Pg. 38, 80,86
Parcel M.O.R. Bk. 11, Pg. 17, P-72365
Parcel M.O.R. Bk. 28, Pg. 46, P-75510
Parcel M.O.R. Bk. 32, Pg. 4, P-75968

03

Parcel M.O.R. Bk. 10, Pg. 127, P-72110
Parcel M.O.R. Bk. 10, Pg. 39, P-72066
Parcel M.O.R. Bk. 11, Pg. 16, P-72202
Parcel M.O.R. Bk. 14, Pg. 151, P-72874
Parcel M.O.R. Bk. 16, Pg. 3, P-73038
Parcel M.O.R. Bk. 17, Pg. 8, P-73820
Parcel M.O.R. Bk. 18, Pg. 37, P-73655
Parcel M.O.R. Bk. 19, Pg. 17, P-73528
Parcel M.O.R. Bk. 22, Pg. 50, P-734422
Parcel M.O.R. Bk. 33, Pg. 103, DPM 20050574

1"= 400'

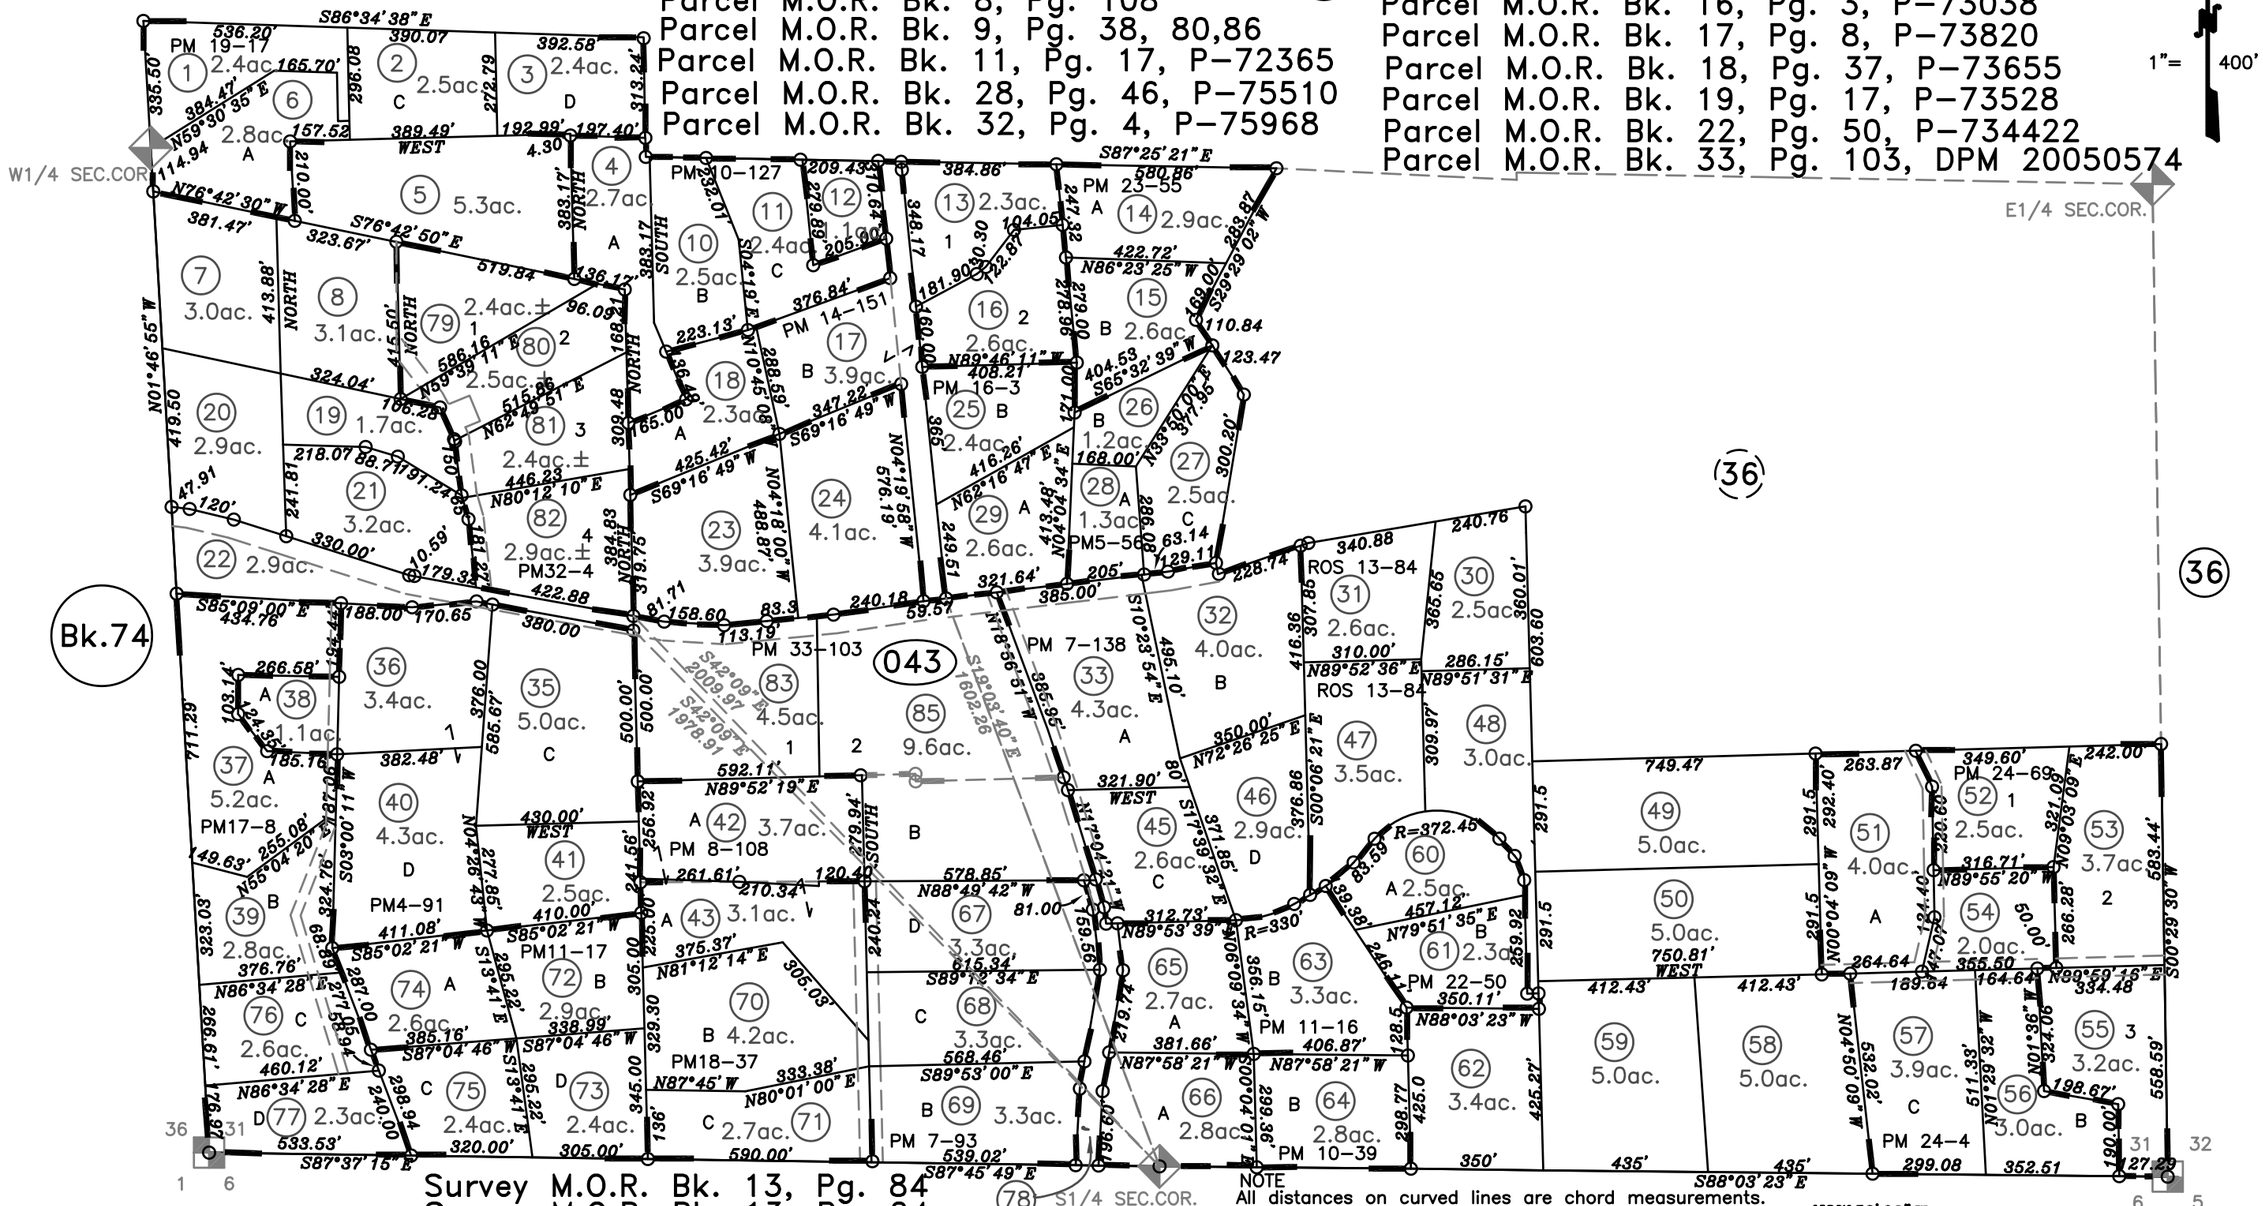

Survey M.O.R. Bk. 13, Pg. 84
Survey M.O.R. Bk. 13, Pg. 24
Parcel M.O.R. Bk. 24, Pg. 69, P-74952
Parcel M.O.R. Bk. 24, Pg. 4, P-74495
Parcel M.O.R. Bk. 23, Pg. 55, P-74696

01-04-2016
06-08-2007
08-05-2004 BMJ
Page Redrawn From Base Map Information

NOTE
All distances on curved lines are chord measurements.

NOTE
This map was prepared for assessment purposes only, and is not intended to illustrate legal building sites or establish precedence over local ordinances. Official information concerning size or use of any parcel should be obtained from recorded documents and local governing agencies.

Assessor's Map Bk. 72 Pg.04
County of Placer, Calif.

NOTE
Assessor's Block Numbers Shown in Ellipses.
Assessor's Parcel Numbers Shown in Circles.