N.1/2 SEC.6, T.13N., R.9E., M.D.B.&M.

73–01

Parcel Map M.O.R. Bk.6, Pg.91
Walgra Meadows Unit No.1, Tract No.411, Bk.L, Pg.73
Walgra Meadows Unit No.2, Tract No.534, Bk.N, Pg.8
Survey M.O.R. BK.10, Pg.152, 1280
Survey M.O.R. BK.11, Pg.150, 1485
Walgra Meadows Unit No.3, Tract No.734, Bk.S, Pg.7

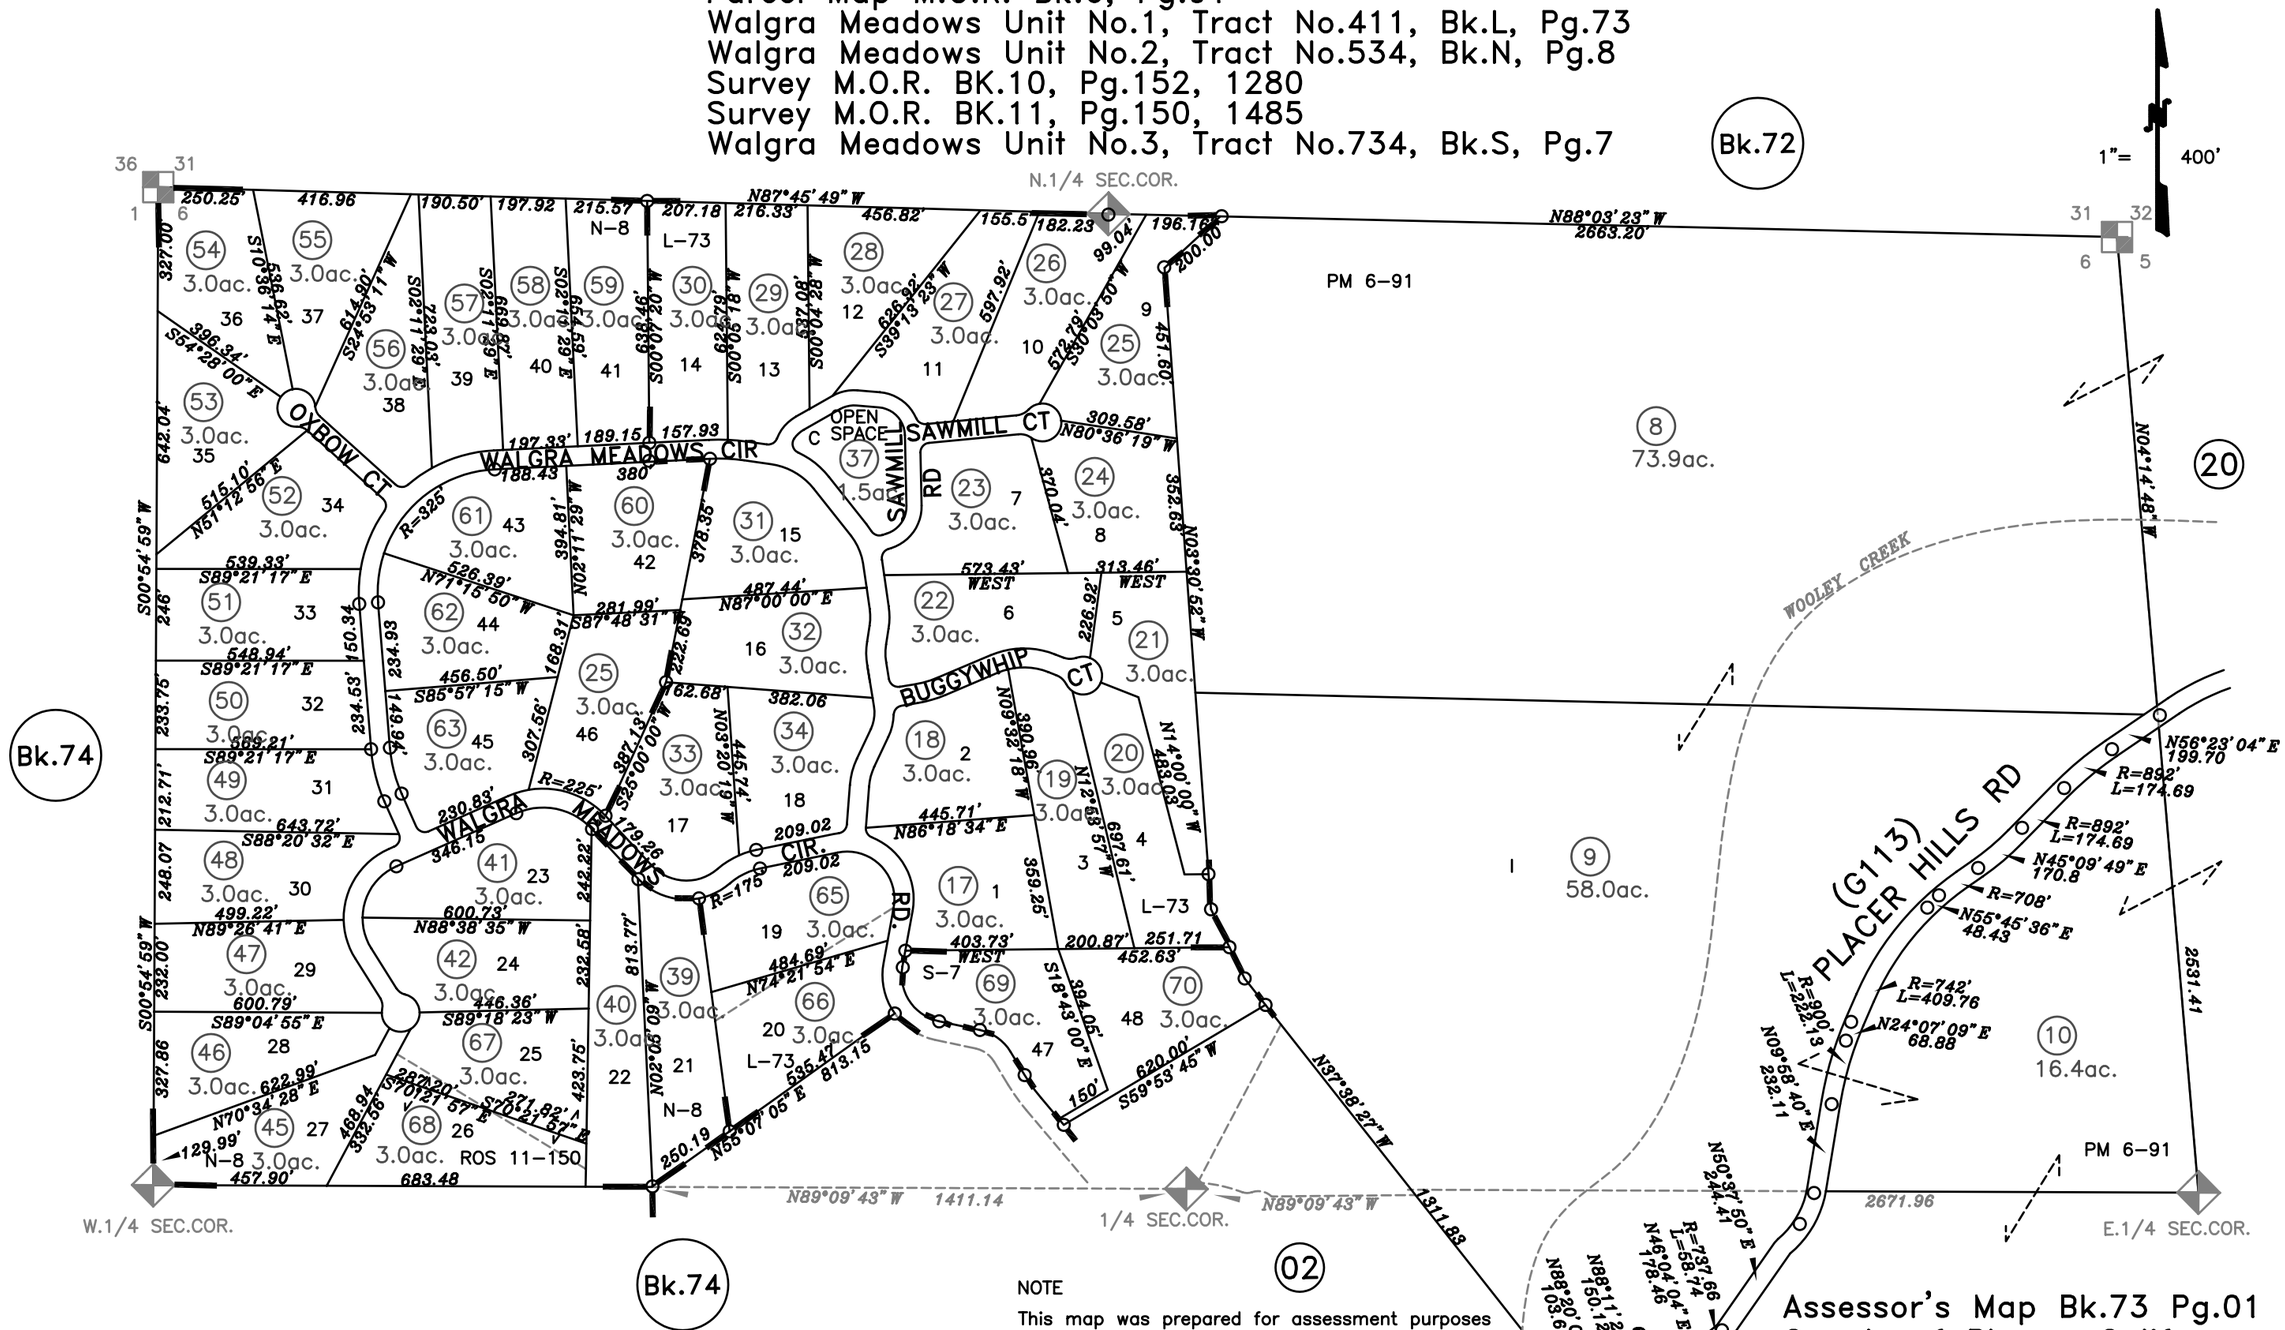

NOTE

This map was prepared for assessment purposes only, and is not intended to illustrate legal building sites or establish precedence over local ordinances. Official information concerning size or use of any parcel should be obtained from recorded documents and local governing agencies.

Assessor's Map Bk.73 Pg.01
County of Placer, Calif.

06–19–2006 BMJ
Page Redrawn Per Basemap Information

NOTE

All distances on curved lines are chord measurements.

NOTE

Assessor's Block Numbers Shown in Ellipses.
Assessor's Parcel Numbers Shown in Circles.