POR. S.1/2 SEC.6, T.13N., R.9E., M.D.B.&M.

73–02

Walgra Meadows Unit No.3, Track 734, Bk.S, Pg.7
Parcel Map M.O.R. Bk.26, Pg.26, P–75078
Parcel Map M.O.R. Bk.24, Pg.39, P–74792

Parcel Map M.O.R. Bk.9, Pg.56
Parcel Map M.O.R. Bk.7, Pg.90
Parcel Map M.O.R. Bk.6, Pg.91
Survey M.O.R. Bk.5 Pg.86
Survey M.O.R. Bk.4 Pg.29
Survey M.O.R. Bk.19 Pg.126

1"= 400'

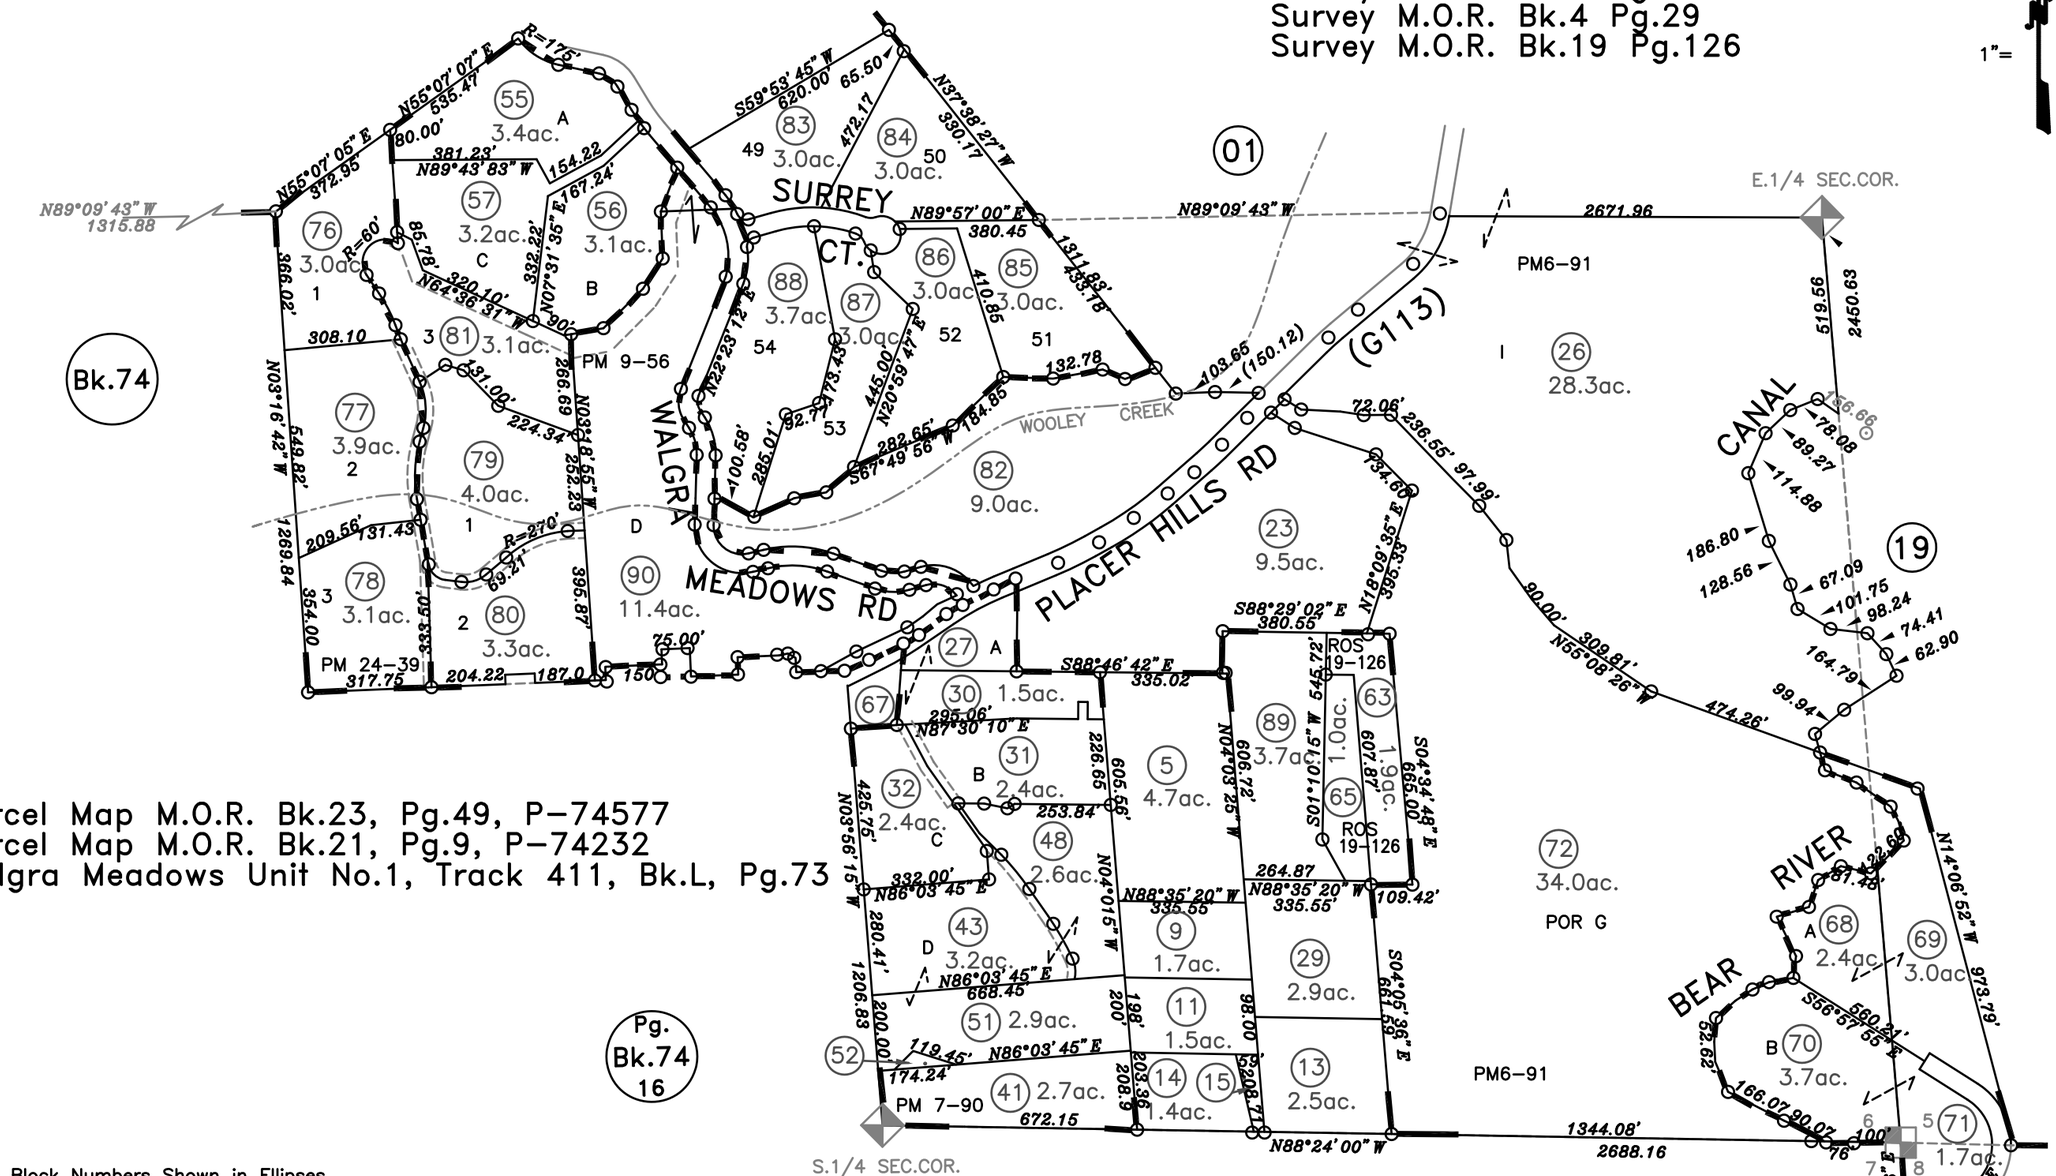

Parcel Map M.O.R. Bk.23, Pg.49, P–74577
Parcel Map M.O.R. Bk.21, Pg.9, P–74232
Walgra Meadows Unit No.1, Track 411, Bk.L, Pg.73

Pg. Bk.74 16

NOTE
Assessor's Block Numbers Shown in Ellipses.
Assessor's Parcel Numbers Shown in Circles.

06–19–2006 BMJ
Page Redrawn Per Basemap Information

NOTE
All distances on curved lines are chord measurements.

NOTE
This map was prepared for assessment purposes only, and is not intended to illustrate legal building sites or establish precedence over local ordinances. Official information concerning size or use of any parcel should be obtained from recorded documents and local governing agencies.

Assessor's Map Bk.73 Pg.02
County of Placer, Calif.