POR.S.1\2 SEC. 19, T.16N., R.18E., M.D.B. & M.

Brockway Vista M.O.R. Bk. D, Pg. 16
Addn. to Brockway Vista M.O.R. Bk.D, Pg.30
Brockway Park No.1,M.O.R. Bk.D,Pg.51
Rev. to Ac. Por. Brockway Vista M.O.R. Bk.K, Pg.11
Survey M.O.R. Bk. 2, Pg. 71
Survey M.O.R. Bk. 13, Pg. 127
Survey M.O.R. Bk. 15, Pg. 58
Survey M.O.R. Bk. 15, Pg. 97

90-23

1"= 100'

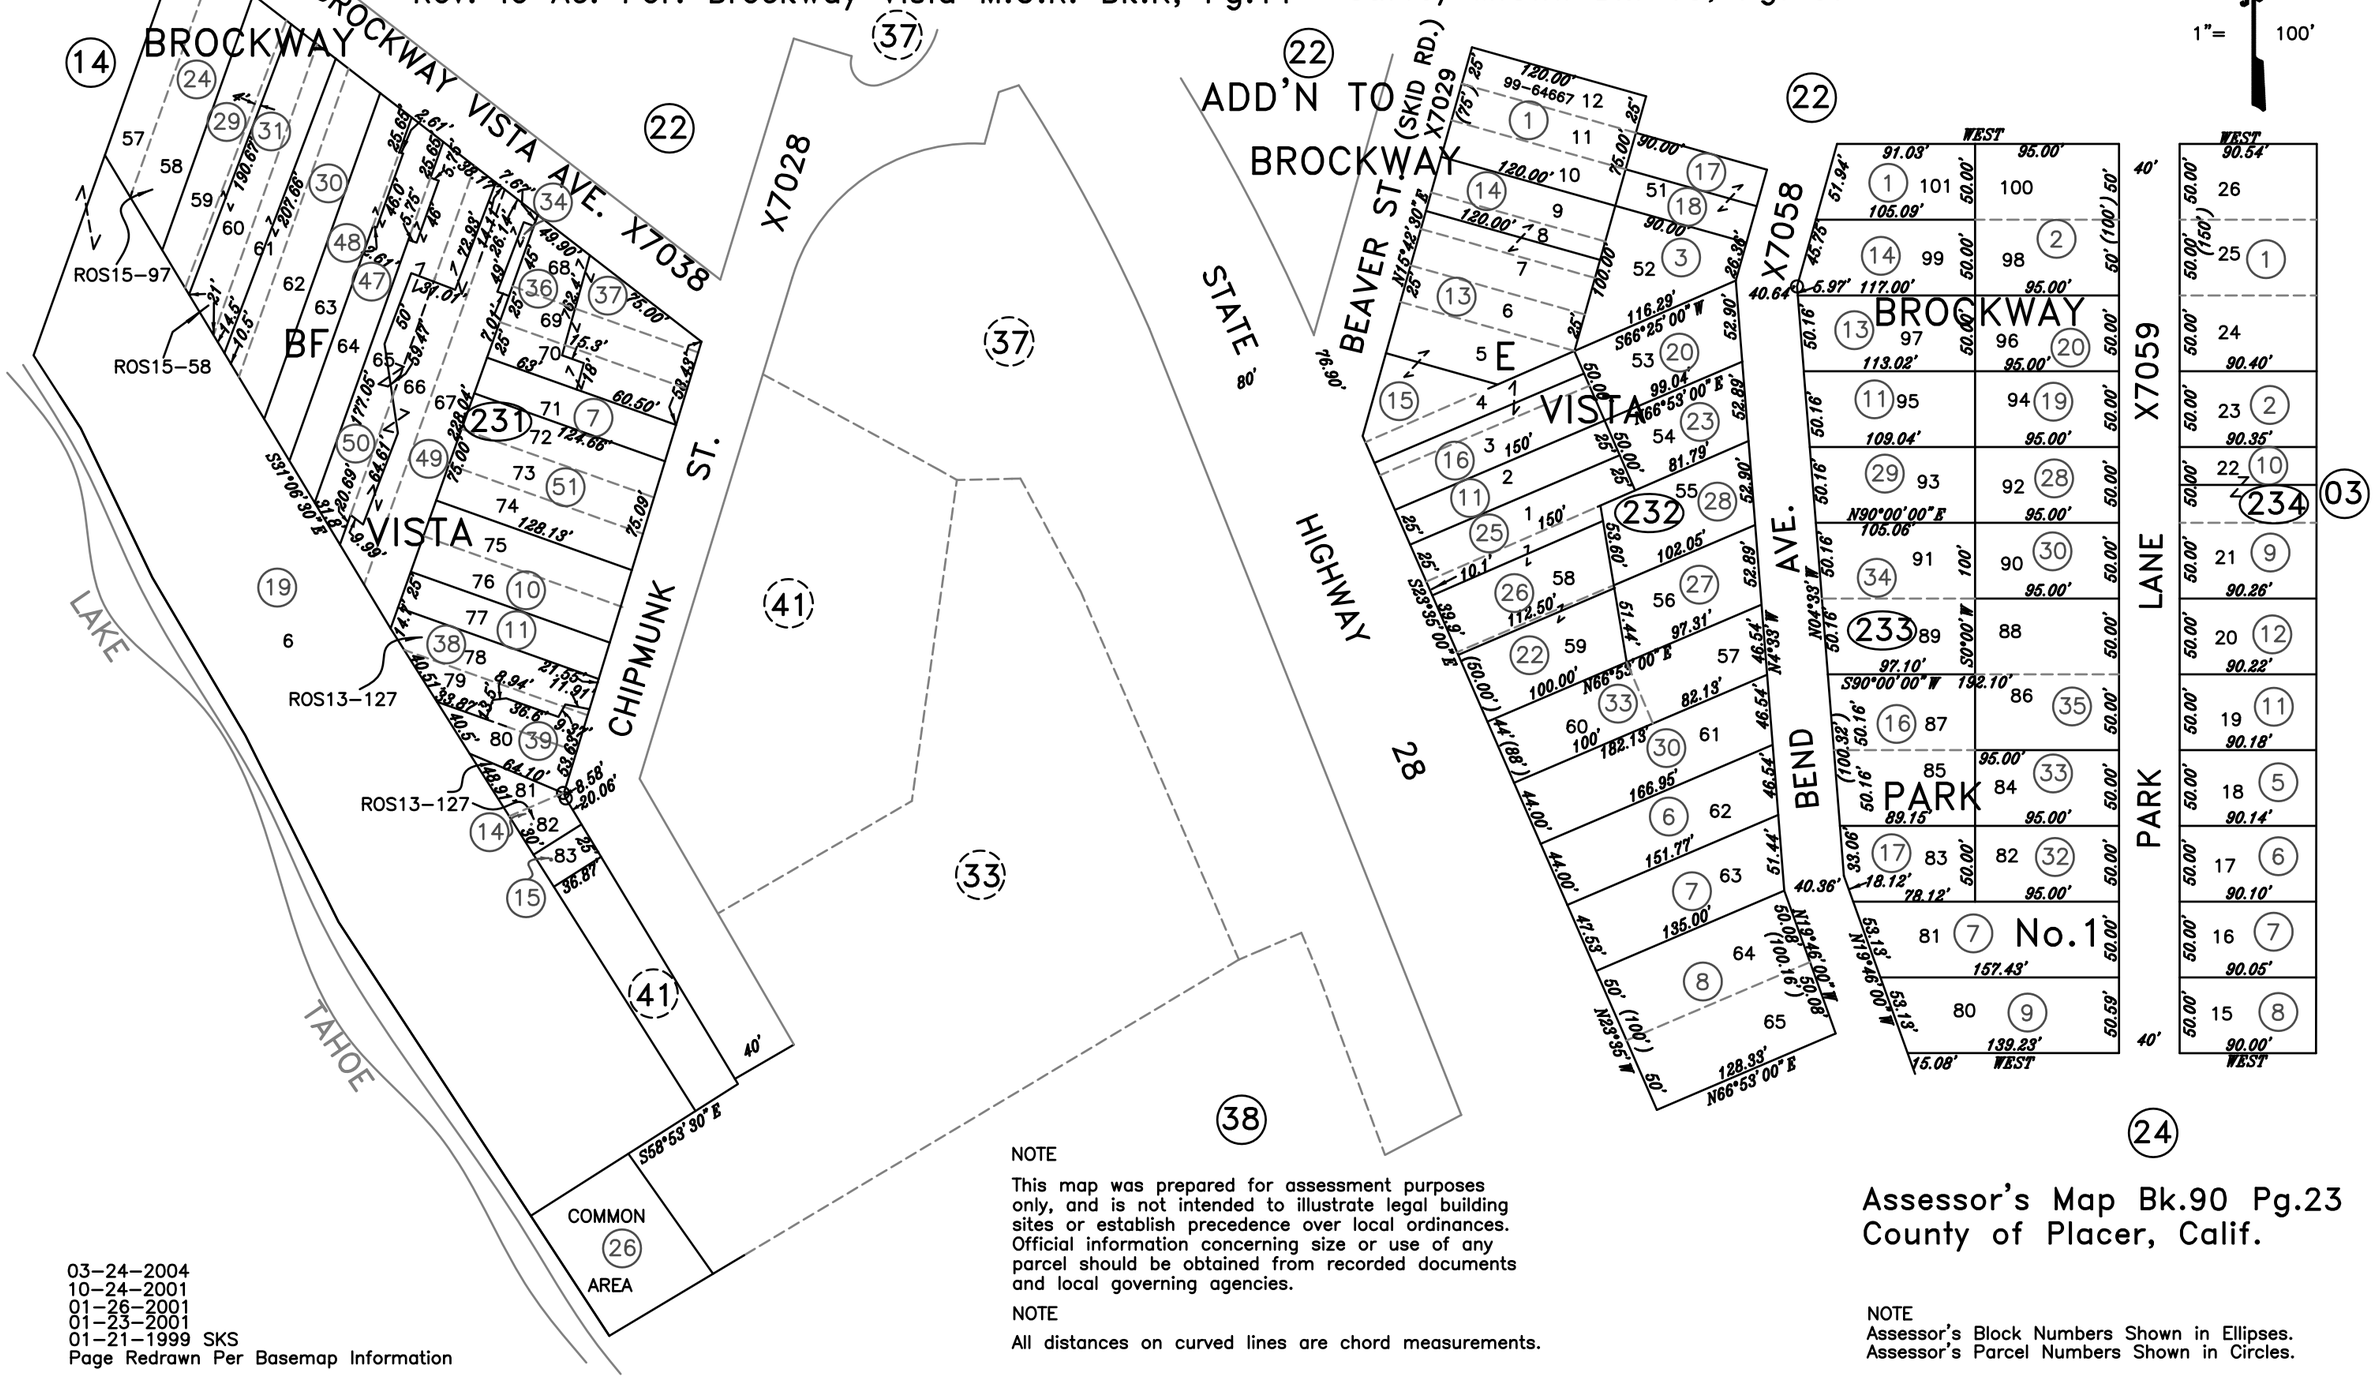

03-24-2004
10-24-2001
01-26-2001
01-23-2001
01-21-1999 SKS
Page Redrawn Per Basemap Information

NOTE

This map was prepared for assessment purposes only, and is not intended to illustrate legal building sites or establish precedence over local ordinances. Official information concerning size or use of any parcel should be obtained from recorded documents and local governing agencies.

NOTE

All distances on curved lines are chord measurements.

Assessor's Map Bk.90 Pg.23
County of Placer, Calif.

NOTE
Assessor's Block Numbers Shown in Ellipses.
Assessor's Parcel Numbers Shown in Circles.