POR. LOTS 2 & 5, SEC. 30, T.16N., R.18E., M.D.B. & M.
Lake Vista Re-sub of Cal-Neva M.O.R. Bk. D, Pg. 22, 22A
Survey M.O.R. Bk. 21, Pg. 36, # 3090 Survey M.O.R. Bk. 22, Pg. 79, #3308

90-30

1"= 100'

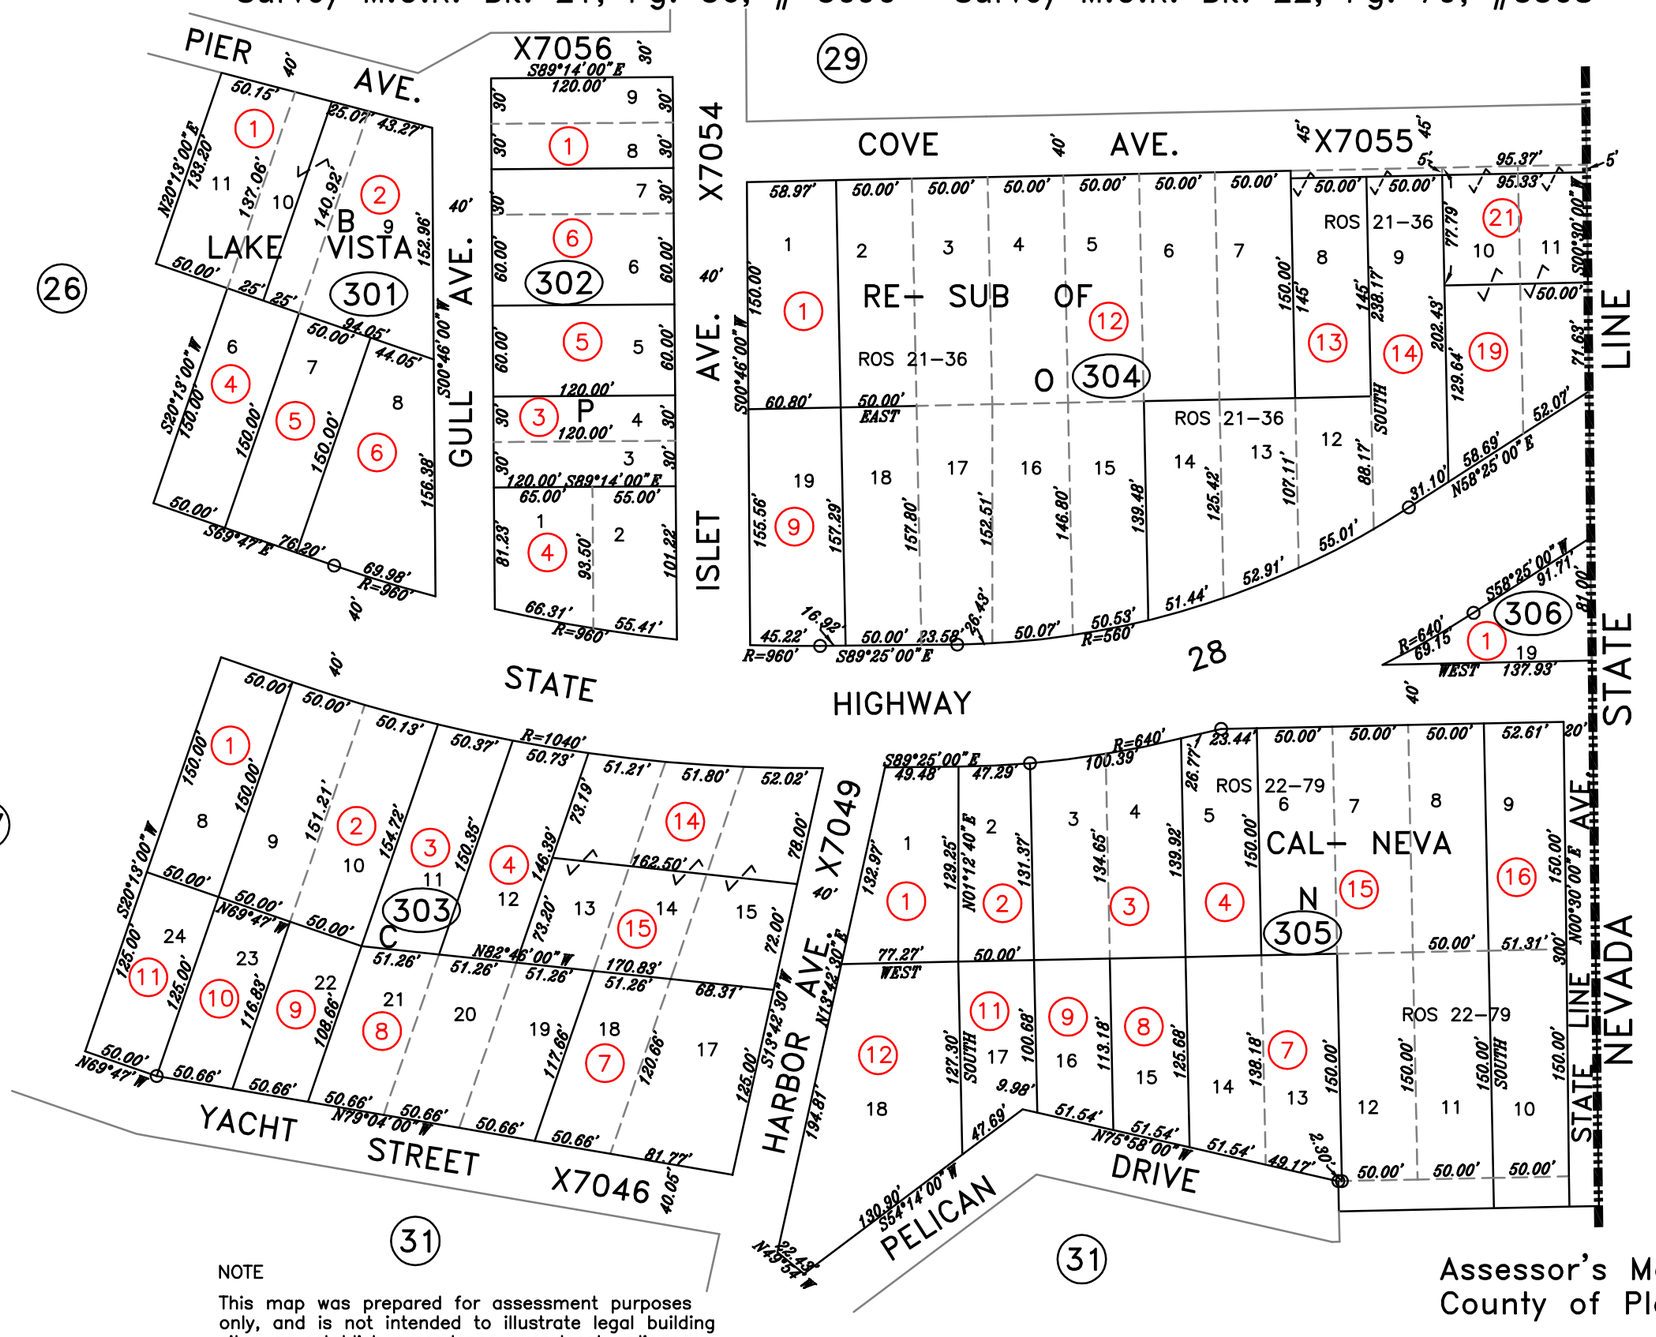

09-03-2014
09-10-2003
07-14-99
09-25-98 SKS
Page Redrawn on Auto per AMS informations.

NOTE
This map was prepared for assessment purposes only, and is not intended to illustrate legal building sites or establish precedence over local ordinances. Official information concerning size or use of any parcel should be obtained from recorded documents and local governing agencies.

NOTE
All distances on curved lines are chord measurements.

Assessor's Map Bk.90 Pg.30
County of Placer, Calif.

NOTE
Assessor's Block Numbers Shown in Ellipses.
Assessor's Parcel Numbers Shown in Circles.