POR. S. 1/2 S.E. 1/4 S.W. 1/4 SEC.8, T.14N., R.17E., M.D.B. & M.

98–21

Pomin Park Unrecorded
Pomin Park M.O.R. Bk.D, Pg.20
Survey M.O.R. Bk.1, Pg.96
Survey M.O.R. Bk.2, Pg.71
Survey M.O.R. Bk.14, Pg.52
Survey M.O.R. Bk.19, Pg.26, No.2721
Parcel M.O.R. Bk. 35, Pg. 2, DPM 20070418
Survey M.O.R. Bk.22, Pg.42, No.3262

1"= 100'

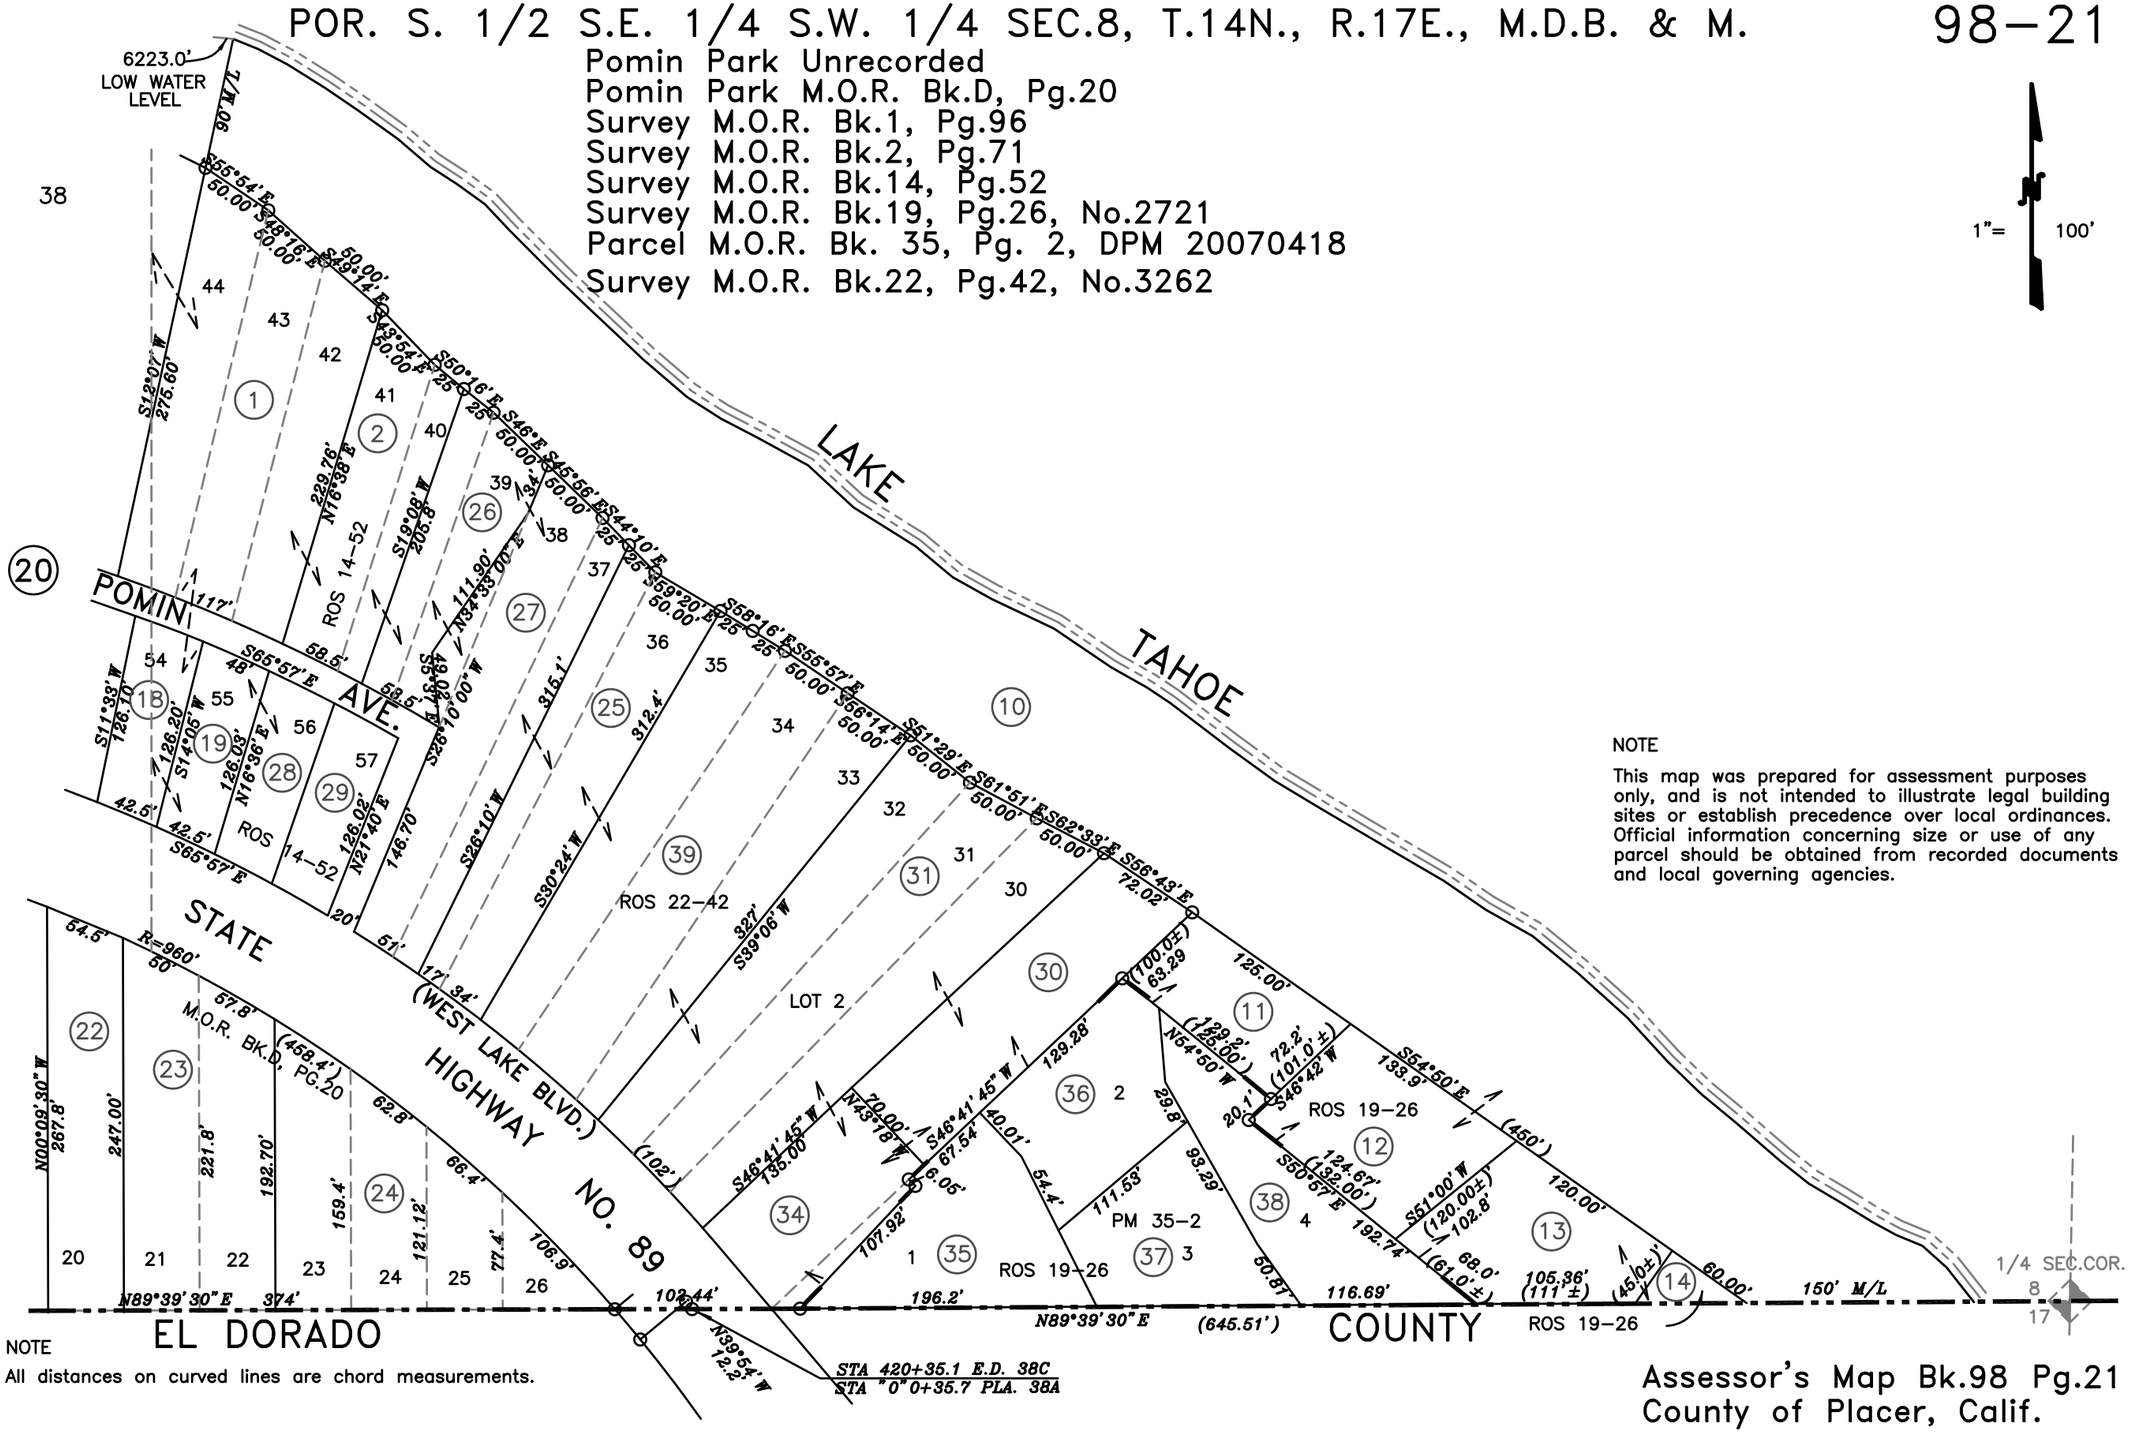

NOTE

This map was prepared for assessment purposes only, and is not intended to illustrate legal building sites or establish precedence over local ordinances. Official information concerning size or use of any parcel should be obtained from recorded documents and local governing agencies.

NOTE

All distances on curved lines are chord measurements.

09–26–2014
11–15–2010
02–16–2010
02–11–2010
03–15–2002 SKS
Page Redrawn Per BaseMap Information.

Assessor's Map Bk.98 Pg.21
County of Placer, Calif.

NOTE
Assessor's Block Numbers Shown in Ellipses.
Assessor's Parcel Numbers Shown in Circles.