POR. SEC.25, T.15N., R.9E., M.D.B.&M.

99–19

Parcel M.O.R. Bk.10, Pg.79, 72067
Parcel M.O.R. Bk.14, Pg.38, 72541
Parcel M.O.R. Bk.23, Pg.53, 74679
Parcel M.O.R. Bk.18, Pg.143, 73188
Parcel M.O.R. Bk.18, Pg.138, 73773
Parcel M.O.R. Bk.18, Pg.104, 73931
Parcel M.O.R. Bk.18, Pg.88, 73821
Parcel M.O.R. Bk.18, Pg.27, 73736

Parcel M.O.R. Bk.18, Pg.2, 72905
Parcel M.O.R. Bk.17, Pg.128, 73774
Parcel M.O.R. Bk.16, Pg.28, 72904
Parcel M.O.R. Bk.15, Pg.76, 73063
Parcel M.O.R. Bk.30, Pg.125, P–75815
Parcel M.O.R. Bk.30, Pg.146, P–75736
Parcel M.O.R. Bk.32, Pg.66, 76035
Parcel M.O.R. Bk.32, Pg.76, DPM2004–0541

1"= 400'

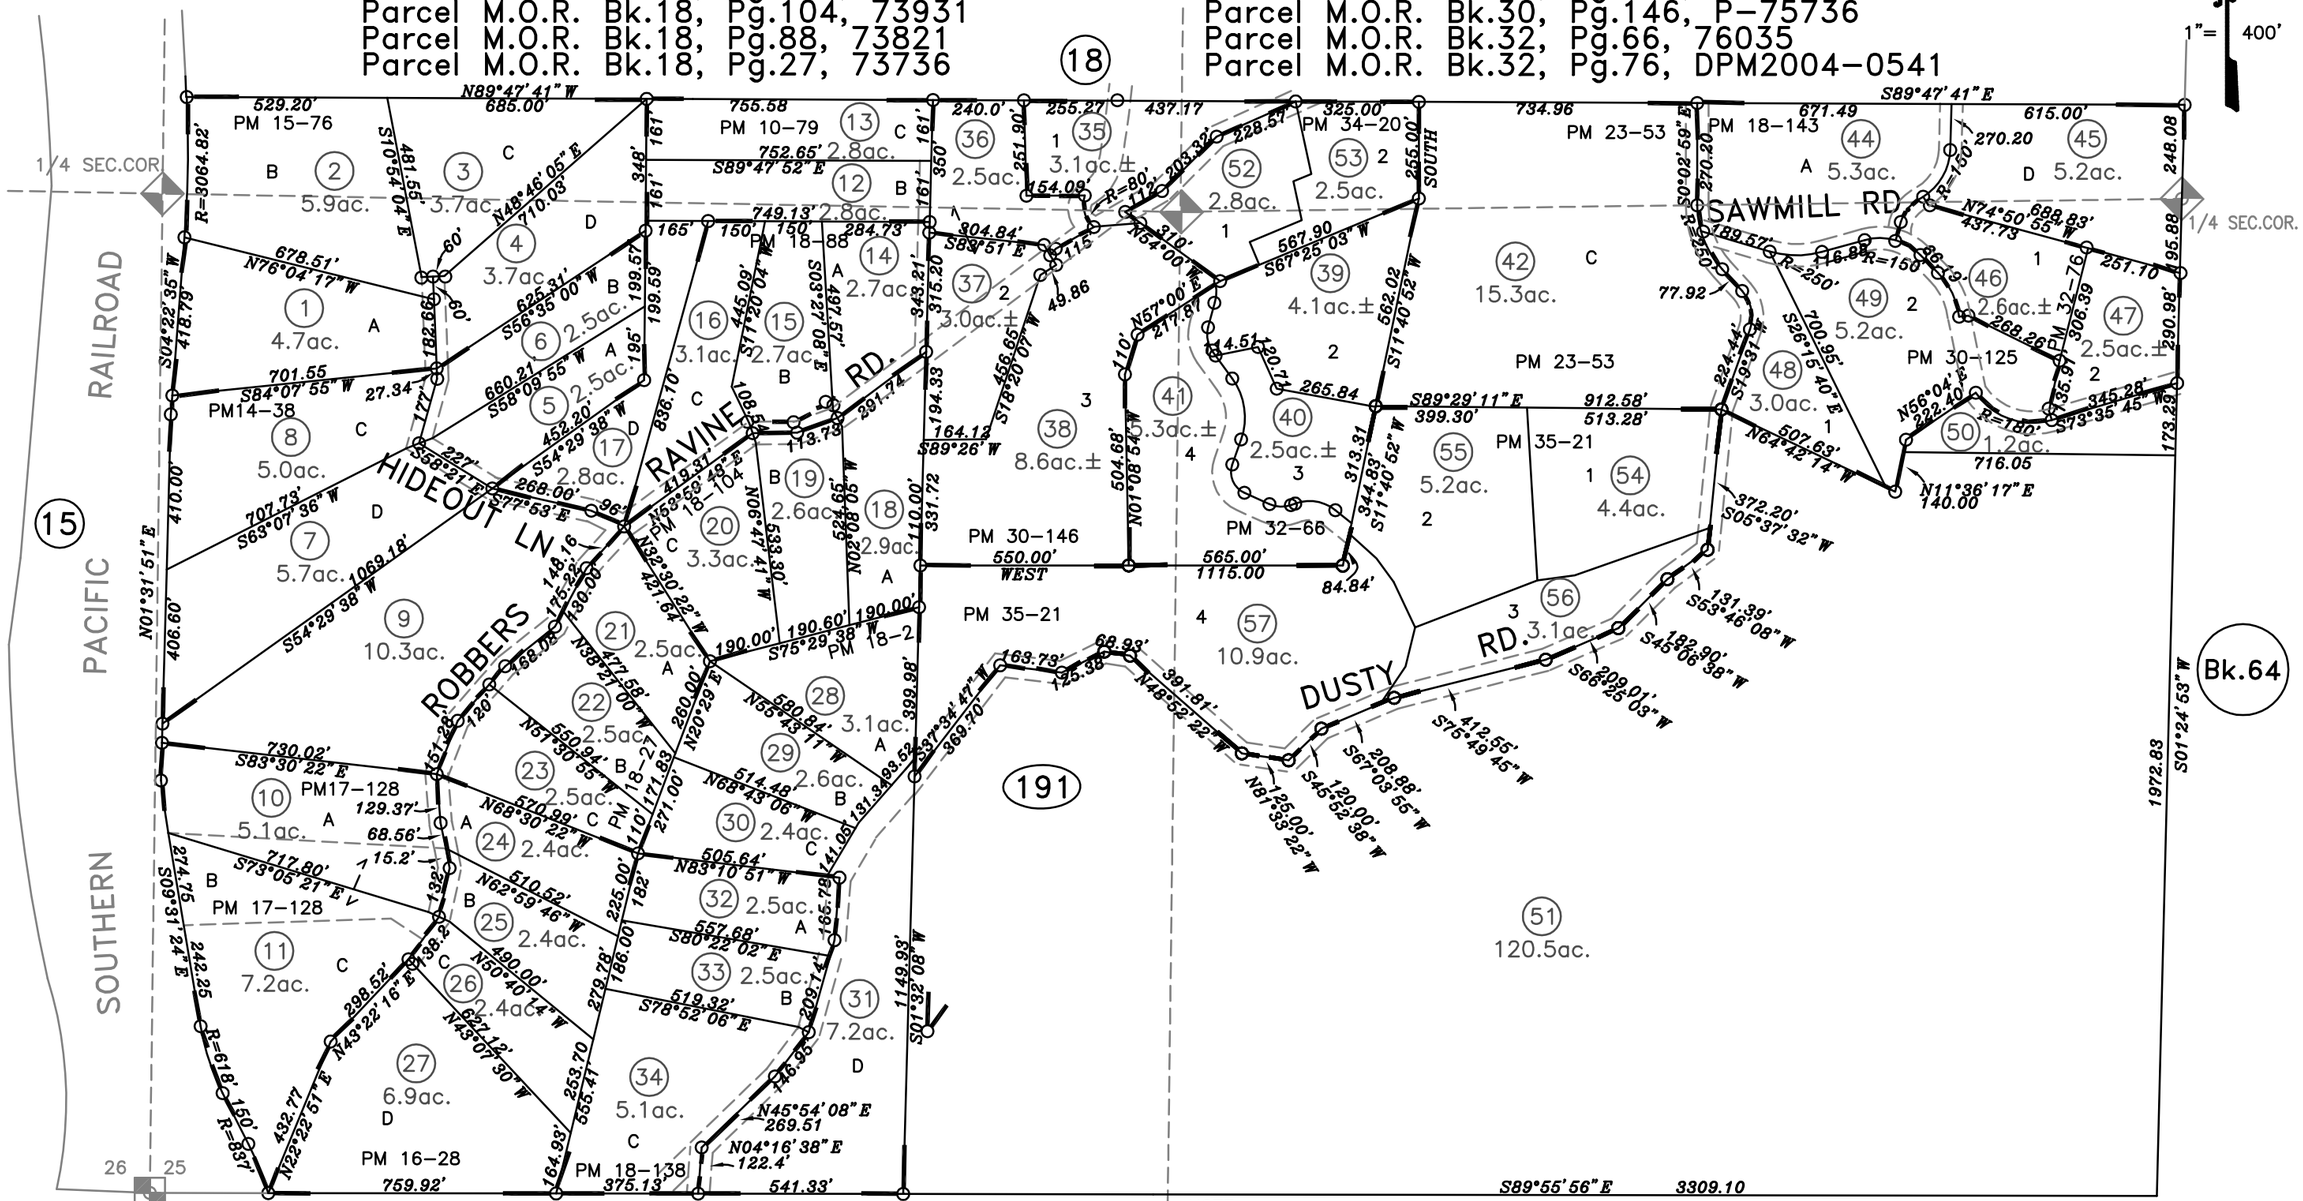

Parcel M.O.R. Bk.34, Pg.20, DPM 20060462
Parcel M.O.R. Bk.35, Pg.21, P–76022

07–21–2011
01–02–2008
08–03–2005
07–26–2002 BMJ
Page Redrawn From BaseMap Information

NOTE
All distances on curved lines are chord measurements.

NOTE
This map was prepared for assessment purposes only, and is not intended to illustrate legal building sites or establish precedence over local ordinances. Official information concerning size or use of any parcel should be obtained from recorded documents and local governing agencies.

Assessor's Map Bk.99 Pg.19
County of Placer, Calif.

NOTE
Assessor's Block Numbers Shown in Ellipses.
Assessor's Parcel Numbers Shown in Circles.