POR. S1/2 SEC.10, T.14N., R.9E., M.D.B.&M.

Survey M.O.R. Bk.E, Pg.7
Survey M.O.R. Bk.E, Pg.14
Survey M.O.R. Bk.E, Pg.25

Parcel M.O.R. Bk.17, Pg.92, 73209
Survey M.O.R. Bk.8, Pg.25
Parcel M.O.R. Bk.15, Pg.145, P73052

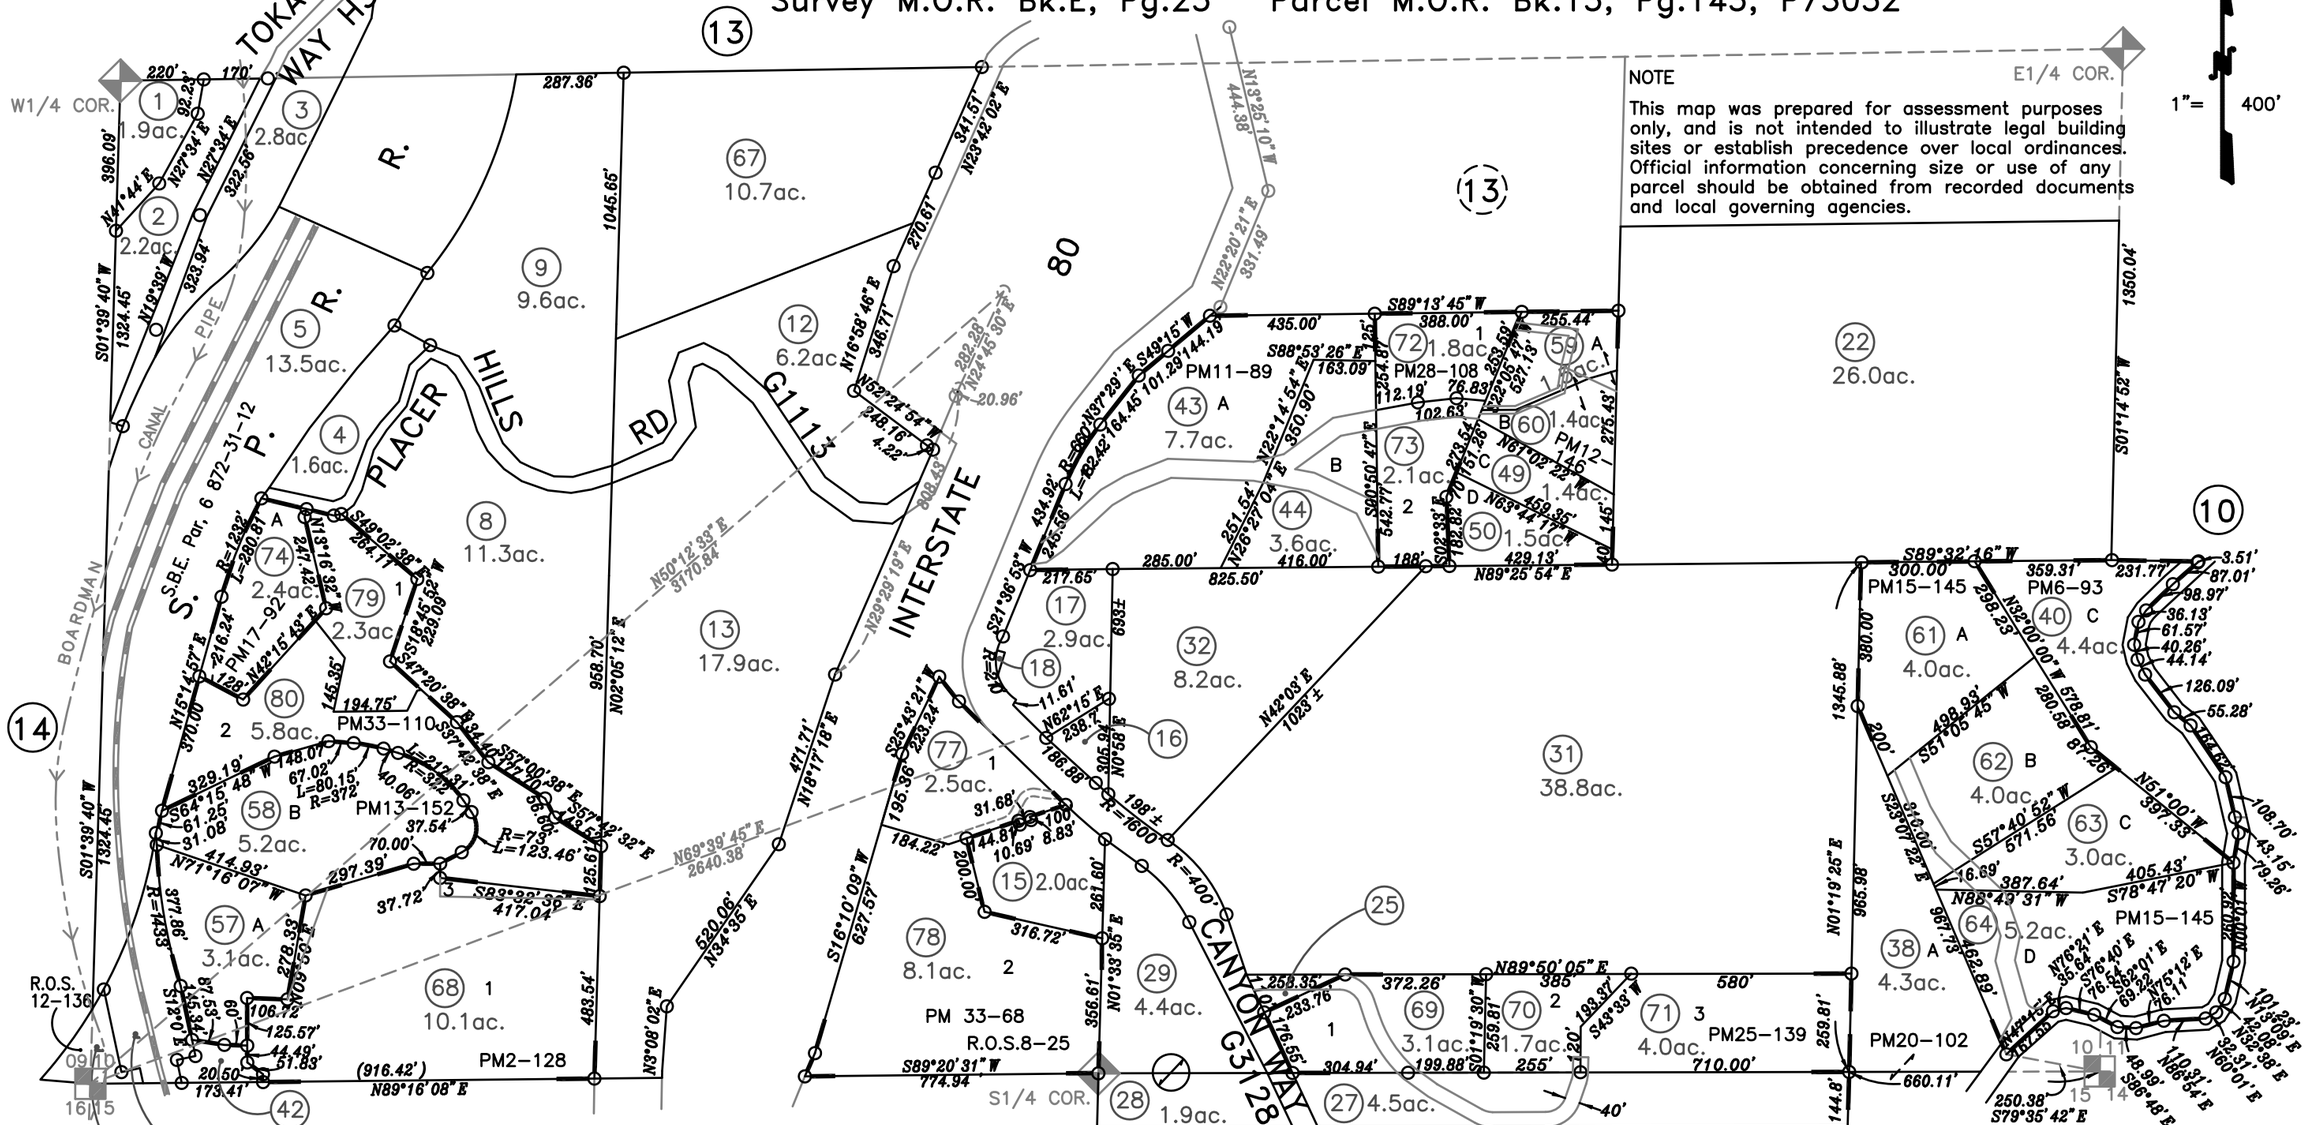

NOTE

This map was prepared for assessment purposes only, and is not intended to illustrate legal building sites or establish precedence over local ordinances. Official information concerning size or use of any parcel should be obtained from recorded documents and local governing agencies.

Parcel M.O.R. Bk.13, Pg.157, 72922
Parcel M.O.R. Bk.12, Pg.146, 72962
Parcel M.O.R. Bk.11, Pg.89, 72455
Survey M.O.R. Bk.5, Pg.152
Parcel M.O.R. Bk.6, Pg.93
Parcel M.O.R. Bk.2, Pg.128

Bk.71

Parcel M.O.R. Bk.28, Pg.108 P–75376
Survey M.O.R. Bk.12, Pg.136
Parcel M.O.R. Bk.25, Pg.139, 74907
Parcel M.O.R. Bk.20, Pg.102, P–74304
Parcel M.O.R. Bk.33, Pg.68, DPM 20051128
Parcel M.O.R. Bk.33, Pg.110, DPM 20050587

Assessor's Map Bk.101 Pg.15
County of Placer, Calif.

09–07–2007
01–09–2007
04–20–2004
09–09–2003 RNP
Page Redrawn Per Base Map Information

NOTE
All distances on curved lines are chord measurements.

NOTE
Assessor's Block Numbers Shown in Ellipses.
Assessor's Parcel Numbers Shown in Circles.