POR. N.1/2 SEC.4, T.13N., R.10E. & POR. S.1/2 SEC.33, T.14N., R.10E., M.D.B.&M.

Survey M.O.R. Bk. 5, Pg. 14
Survey M.O.R. Bk. 5, Pg. 140
Survey M.O.R. Bk. 6, Pg. 64
Parcel M.O.R. Bk. 9, Pg. 160, P-71983
Parcel M.O.R. Bk. 10, Pg. 9, P-71984
Parcel M.O.R. Bk. 12, Pg. 26, P-72635
Survey M.O.R. Bk. 7, Pg. 10
Parcel M.O.R. Bk. 14, Pg. 47, P-72855
Parcel M.O.R. Bk. 23, Pg. 10, P-74520
Survey M.O.R. 10, Pg. 83, No. 1200
Survey M.O.R. Bk. 14, Pg. 80, No. 1886
Parcel M.O.R. Bk. 33, Pg. 154, P-76061
Survey M.O.R. Bk. 21, Pg. 35, No. 3084

255-06

1"= 200'

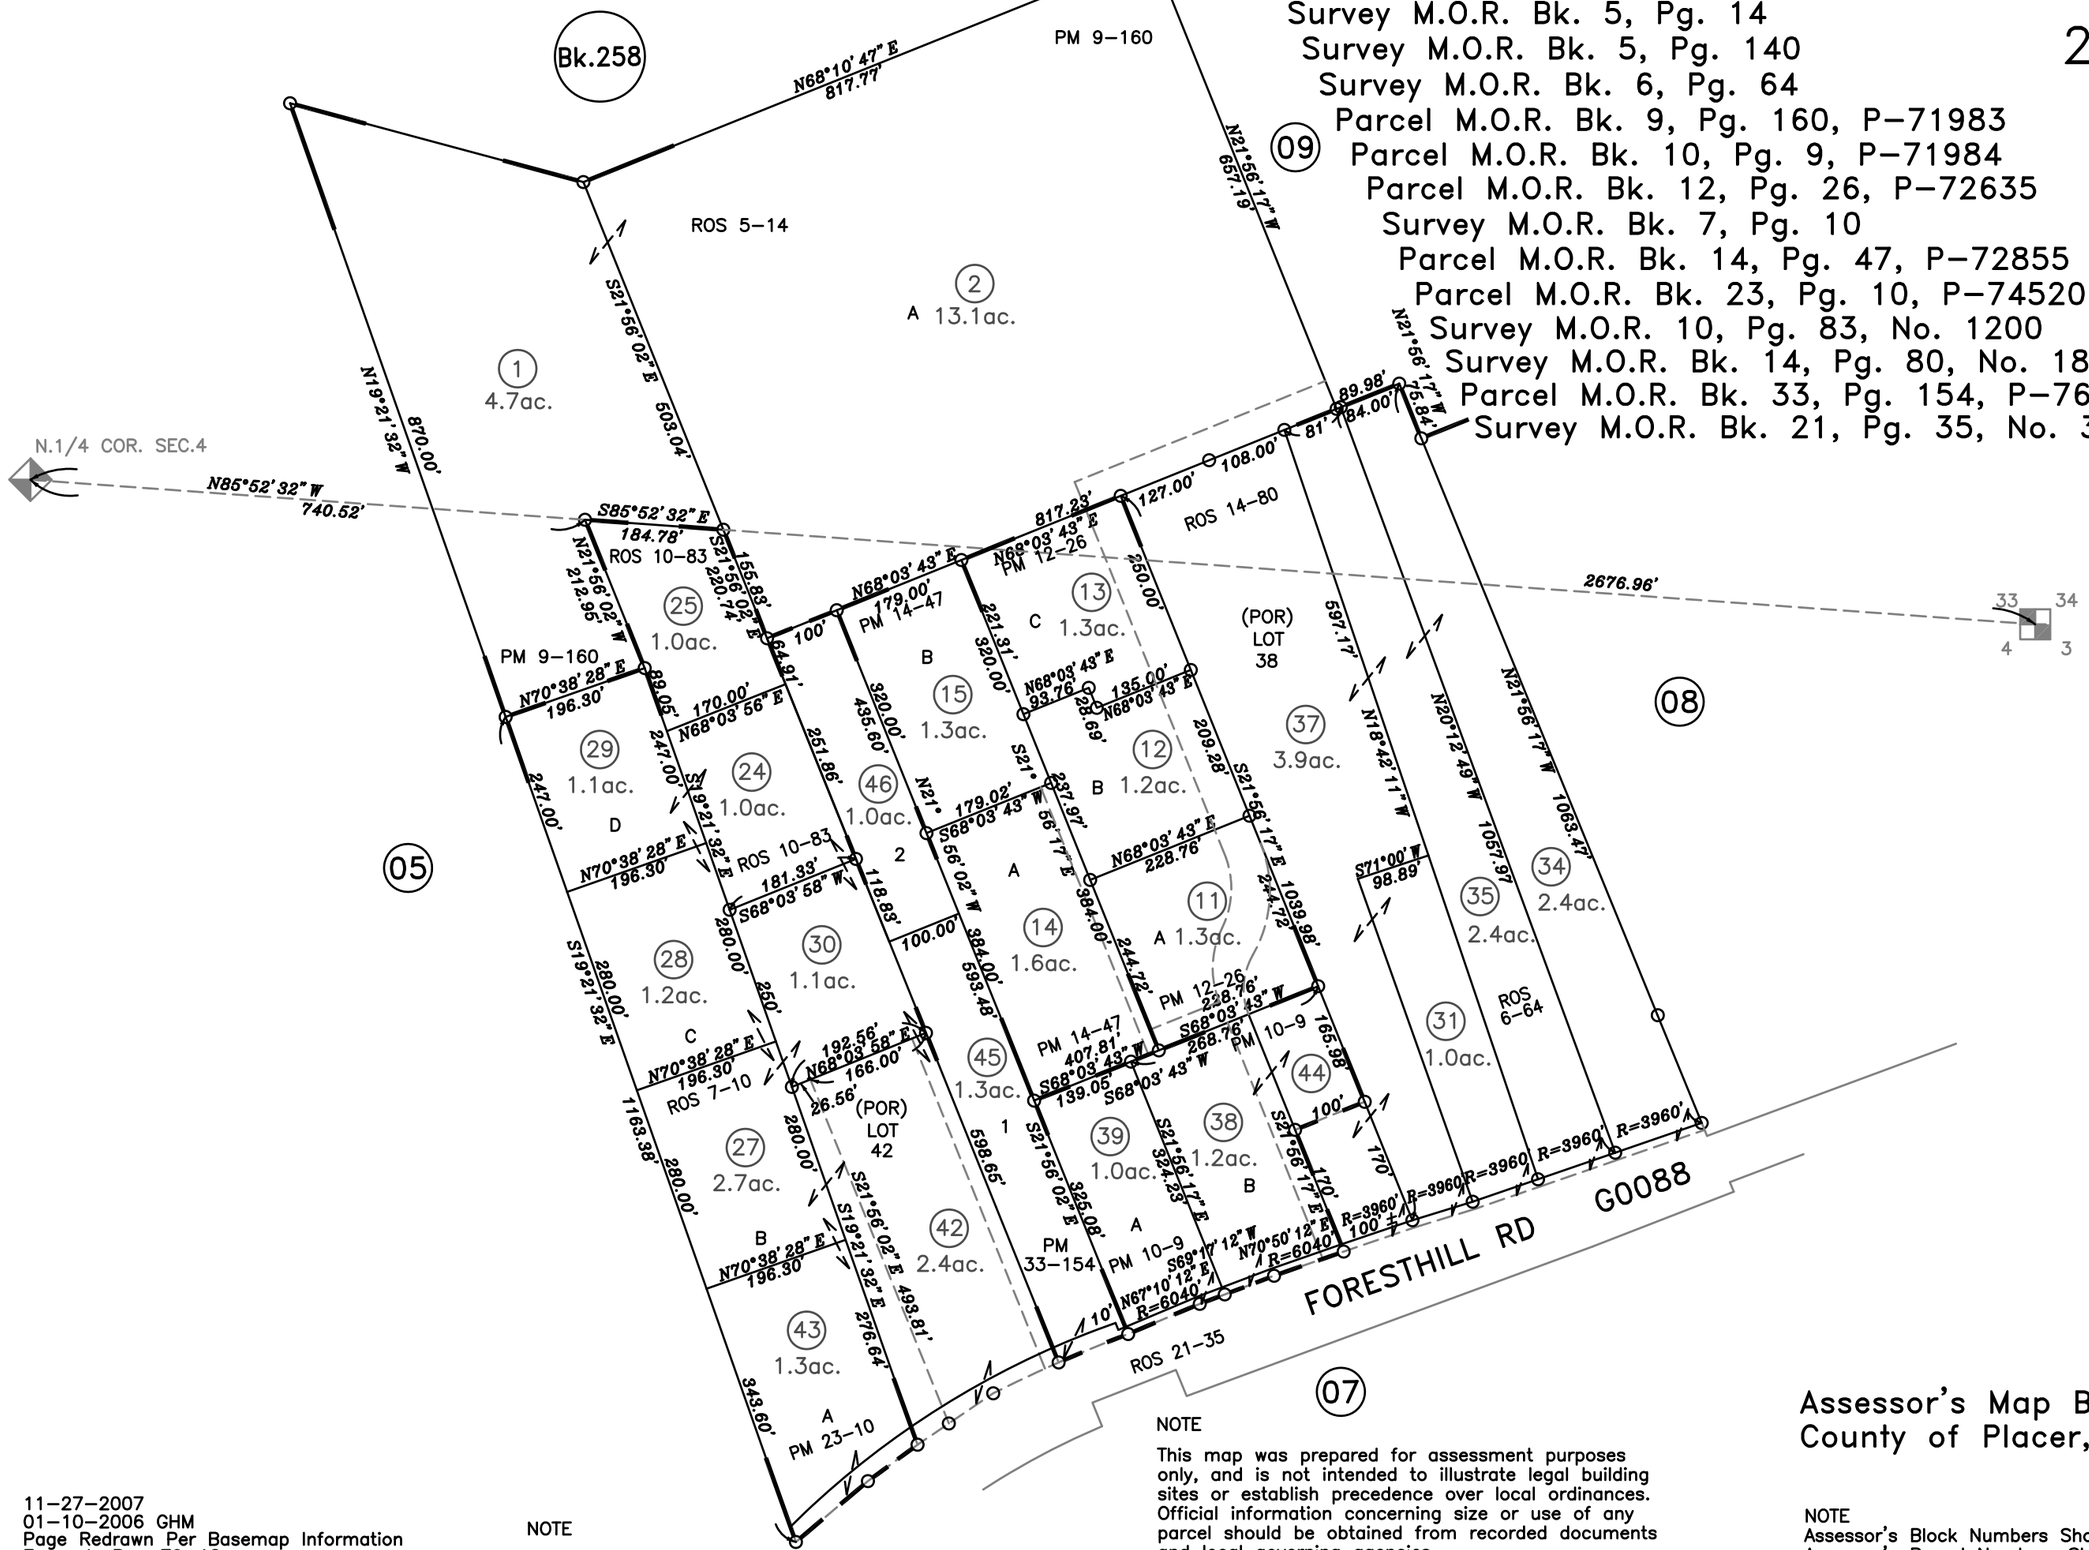

11-27-2007
01-10-2006 GHM
Page Redrawn Per Basemap Information
Formerly Por. 79-12

NOTE
All distances on curved lines are chord measurements.

NOTE
This map was prepared for assessment purposes only, and is not intended to illustrate legal building sites or establish precedence over local ordinances. Official information concerning size or use of any parcel should be obtained from recorded documents and local governing agencies.

Assessor's Map Bk.255Pg.06
County of Placer, Calif.

NOTE
Assessor's Block Numbers Shown in Ellipses.
Assessor's Parcel Numbers Shown in Circles.