POR. SEC.6, T.13N., R.10E., M.D.B.&M.
Parcel M.O.R. Bk. 5, Pg. 159, P-70734
Parcel M.O.R. Bk. 10, Pg. 45, P-72227
Parcel M.O.R. Bk. 17, Pg. 33, P-73442
Parcel M.O.R. Bk. 17, Pg. 125, P-74143
Spring Garden Estates, Tract No.501,M.O.R. Bk. N, Pg. 44
Parcel M.O.R. Bk. 21, Pg. 16, P-74201
Survey M.O.R. Bk. 21, Pg. 35, No. 3084

258-19

1"= 200'

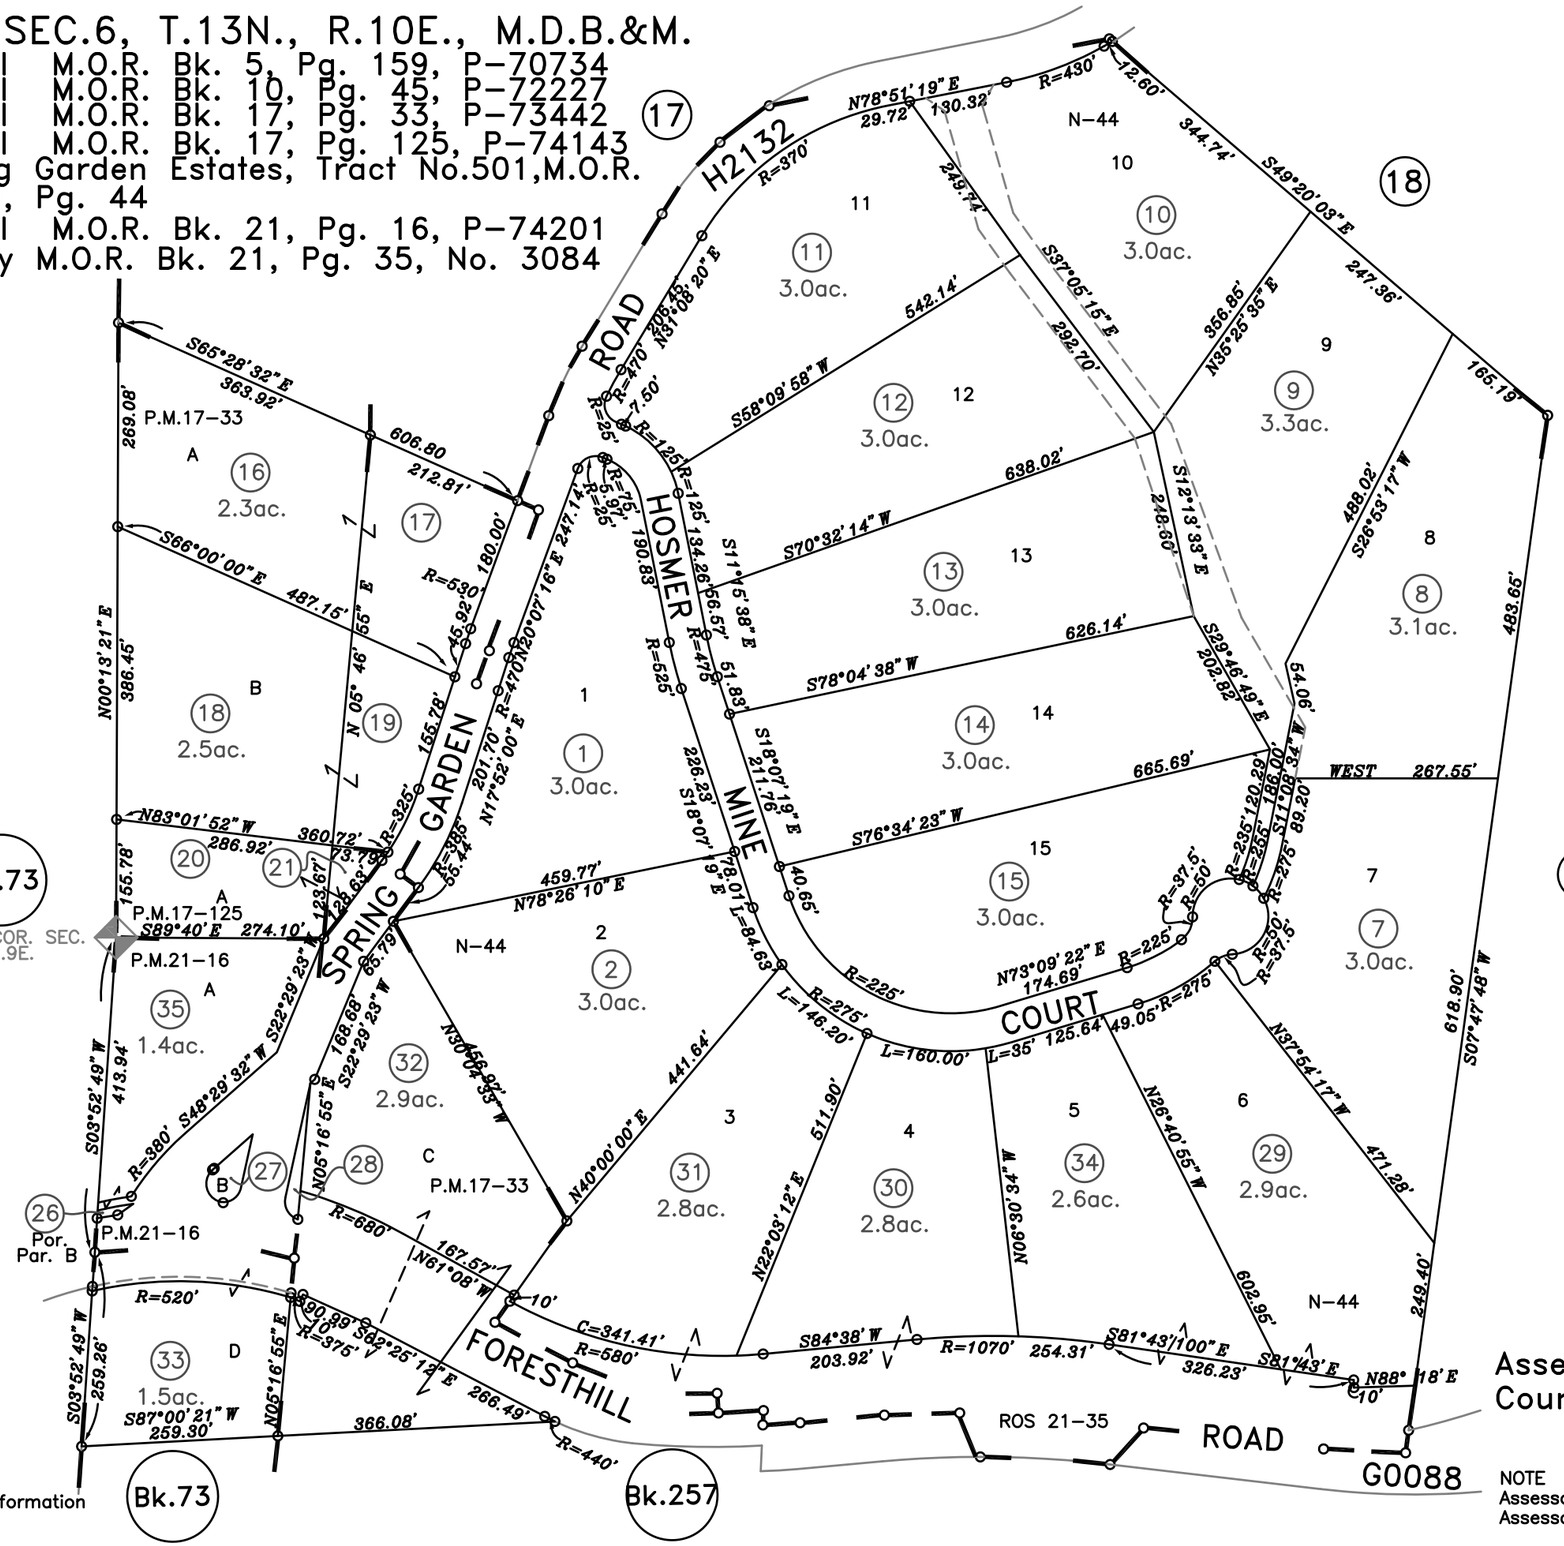

NOTE
This map was prepared for assessment purposes only, and is not intended to illustrate legal building sites or establish precedence over local ordinances. Official information concerning size or use of any parcel should be obtained from recorded documents and local governing agencies.

NOTE
All distances on curved lines are chord measurements.

01-17-2006 DEJ
Page Redrawn Per Basemap Information
Formerly 079-079&079-090

Assessor's Map Bk.258Pg.19
County of Placer, Calif.

NOTE
Assessor's Block Numbers Shown in Ellipses.
Assessor's Parcel Numbers Shown in Circles.