POR. SEC.5, T.13 N., R.10 E., M.D.B.&M.

Parcel M.O.R. Bk.2, Pg. 120, P-70272
Parcel M.O.R. Bk10, Pg. 125, P-72189
Parcel M.O.R. Bk11, Pg. 60, P-72362
Parcel M.O.R. Bk12, Pg. 10, P-72331
Parcel M.O.R. Bk13, Pg. 110,123,147
Parcel M.O.R. Bk21, Pg. 28, P-74396
Parcel M.O.R. Bk23, Pg. 78, P-74632

258-21

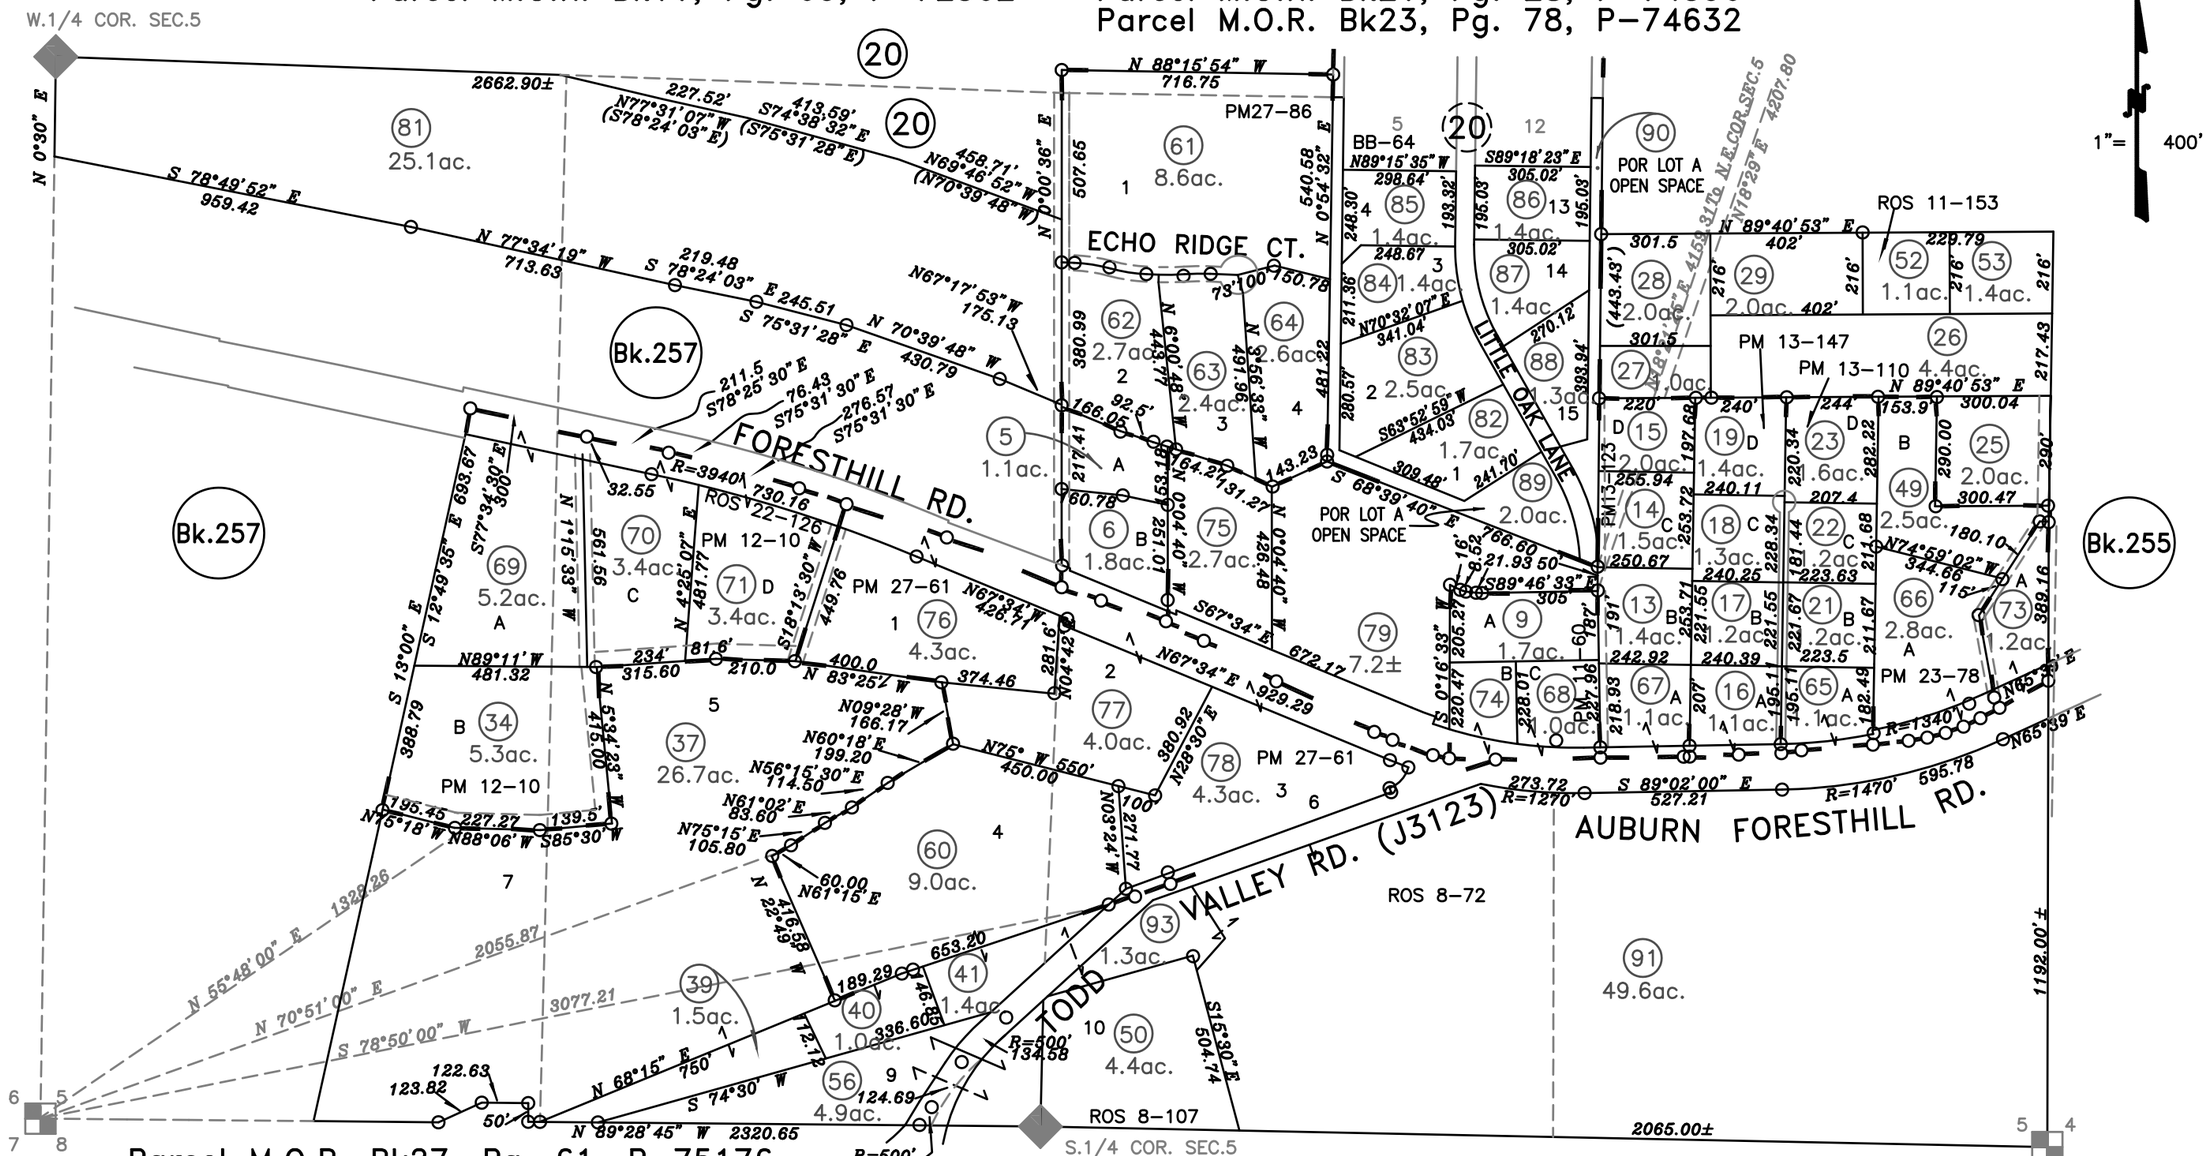

Parcel M.O.R. Bk27, Pg. 61, P-75176
Parcel M.O.R. Bk27, Pg. 86, P-75285
The Walnut Orchard, M.O.R. Bk. BB, Pg. 64

Survey M.O.R. Bk. 8, Pgs. 72, 107
Survey M.O.R. Bk. 11, Pgs. 153
Survey M.O.R. Bk. 22, Pgs. 126

Assessor's Map Bk.258 Pg.21
County of Placer, Calif.

01-23-2009
02-13-2008
01-28-2008
07-16-2007
01-08-2003
10-05-99
07-28-99 BMJ
Page Redrawn From Base Map Information

NOTE
All distances on curved lines are chord measurements.

NOTE
This map was prepared for assessment purposes only, and is not intended to illustrate legal building sites or establish precedence over local ordinances. Official information concerning size or use of any parcel should be obtained from recorded documents and local governing agencies.

NOTE
Assessor's Block Numbers Shown in Ellipses.
Assessor's Parcel Numbers Shown in Circles.