POR. N.E. 1/4 SEC. 21, T.12N., R.6E., M.D.B.&M.

Lincoln Crossing, Ph. 1, Large Lot Subd., M.O.R. Bk. Y, Pg. 83
Lincoln Crossing, Village 1A, Ph. 3, M.O.R. Bk. Z, Pg. 13
Lincoln Crossing, Village 1A, Ph. 4, M.O.R. Bk. Z, Pg. 19

1"= 100'

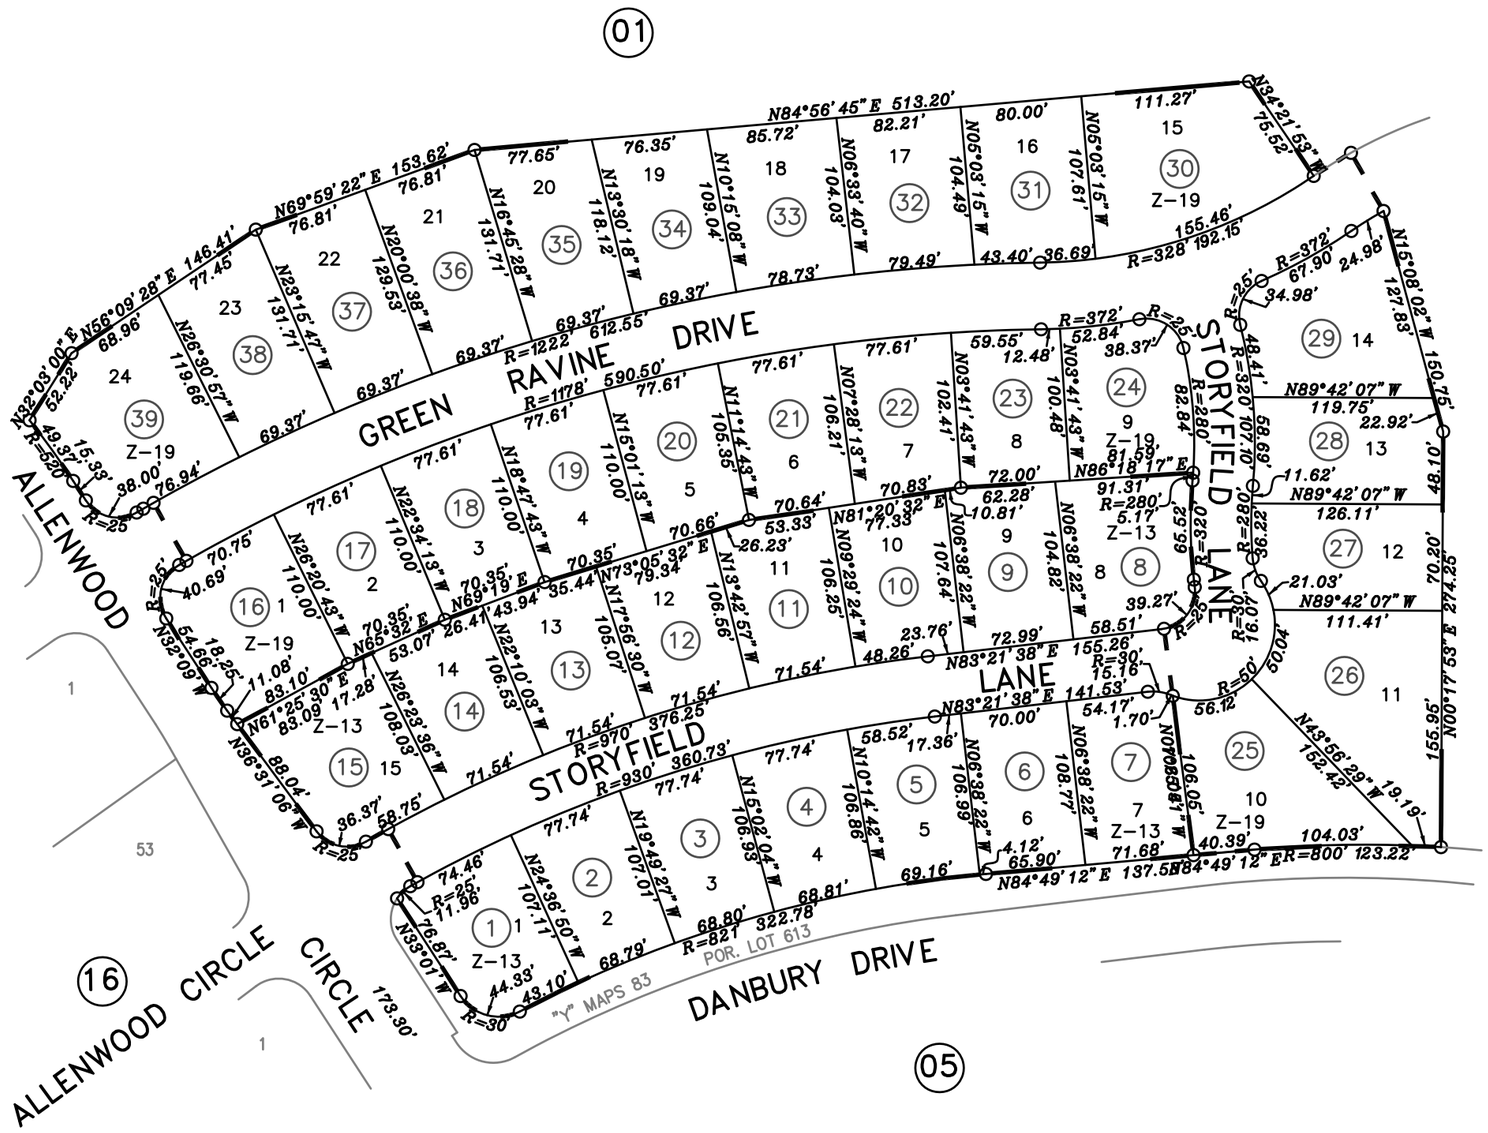

Assessor's Map Bk.328Pg.18
County of Placer, Calif.

11–19–2003 GHM
Page Drawn Electronically
Formerly 328–010–034 & 035–000

NOTE
All distances on curved lines are line length measurements.

NOTE
This map was prepared for assessment purposes only, and is not intended to illustrate legal building sites or establish precedence over local ordinances. Official information concerning size or use of any parcel should be obtained from recorded documents and local governing agencies.

NOTE
Assessor's Block Numbers Shown in Ellipses.
Assessor's Parcel Numbers Shown in Circles.