POR. SEC. 22,T.12 N.,R.6 E.,M.D.B.&M

Sun City Lincoln Hills,Large Lot Subd.,M.O.R. Bk.V,Pg.3

I.O.R. Bk.V,Pg.4

Sun City Lincoln Hills Village 9, M.O.R. Bk.W, Pg.40

330-14

1"= 100'

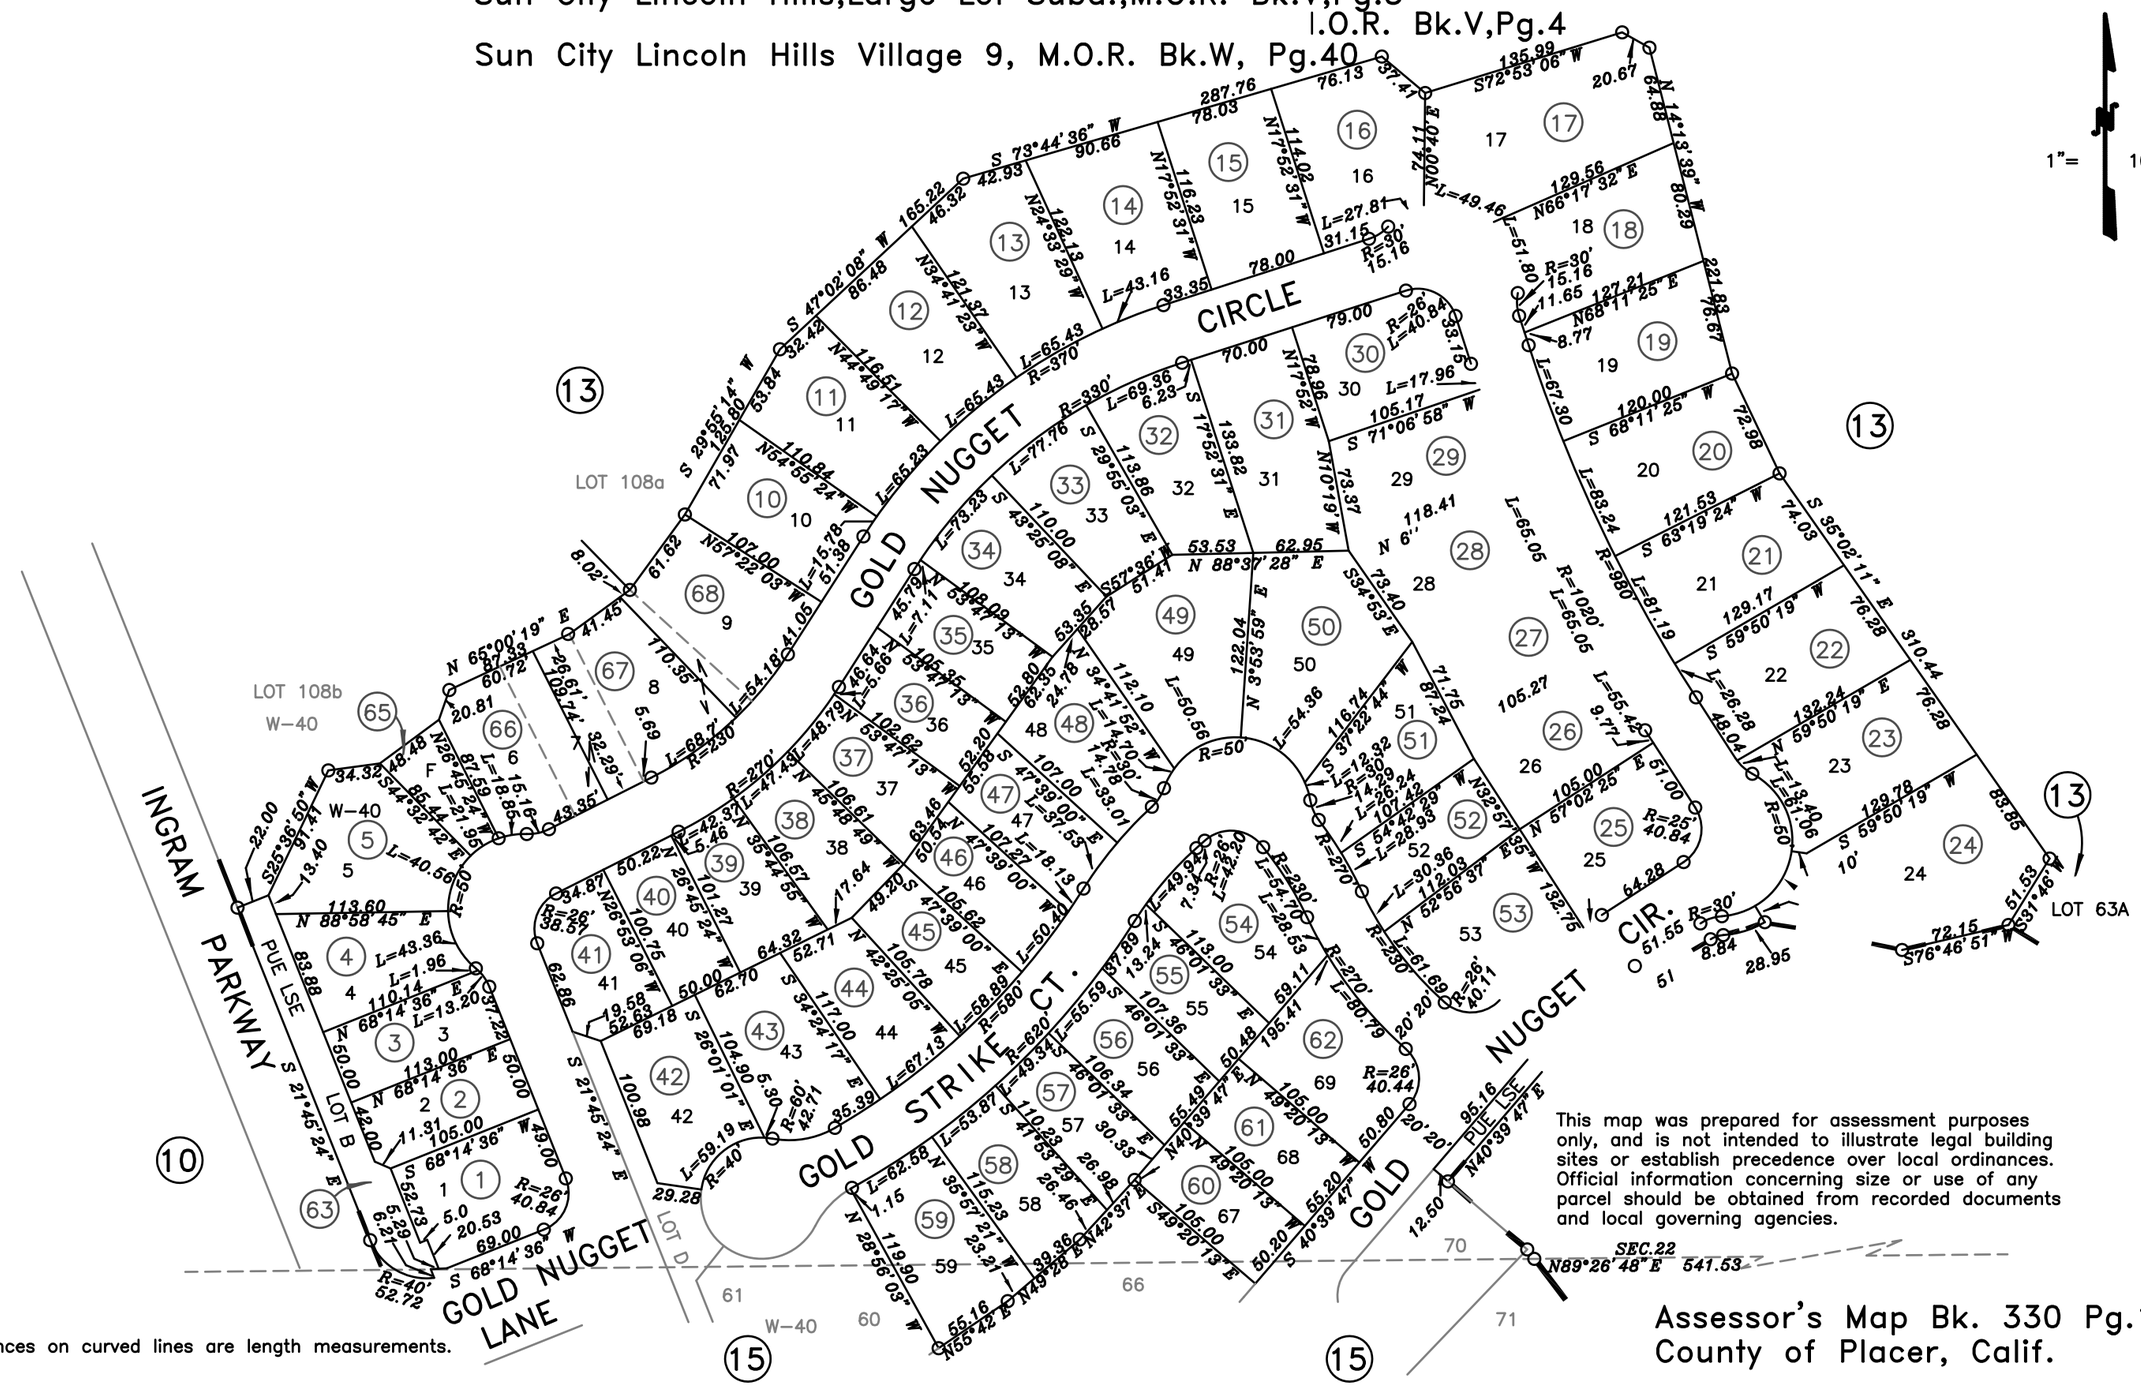

This map was prepared for assessment purposes only, and is not intended to illustrate legal building sites or establish precedence over local ordinances. Official information concerning size or use of any parcel should be obtained from recorded documents and local governing agencies.

NOTE

All distances on curved lines are length measurements.

08-14-2001
10-10-2000 BMJ
Formerly Por.330-013-001,004 & 005

Assessor's Map Bk. 330 Pg.14
County of Placer, Calif.

NOTE
Assessor's Block Numbers Shown in Ellipses.
Assessor's Parcel Numbers Shown in Circles.