358-03

POR. N.E.1/4 SEC.23, T.11N., R.6E., M.D.B.&M.

Amended Highland Reserve North Ph. B-F, M.O.R. Bk.W, Pg.43
Highland Reserve North Village 5, M.O.R. Bk.X, Pg.44
Survey M.O.R. Bk. 18, Pg. 114, No.2661

1"= 100'

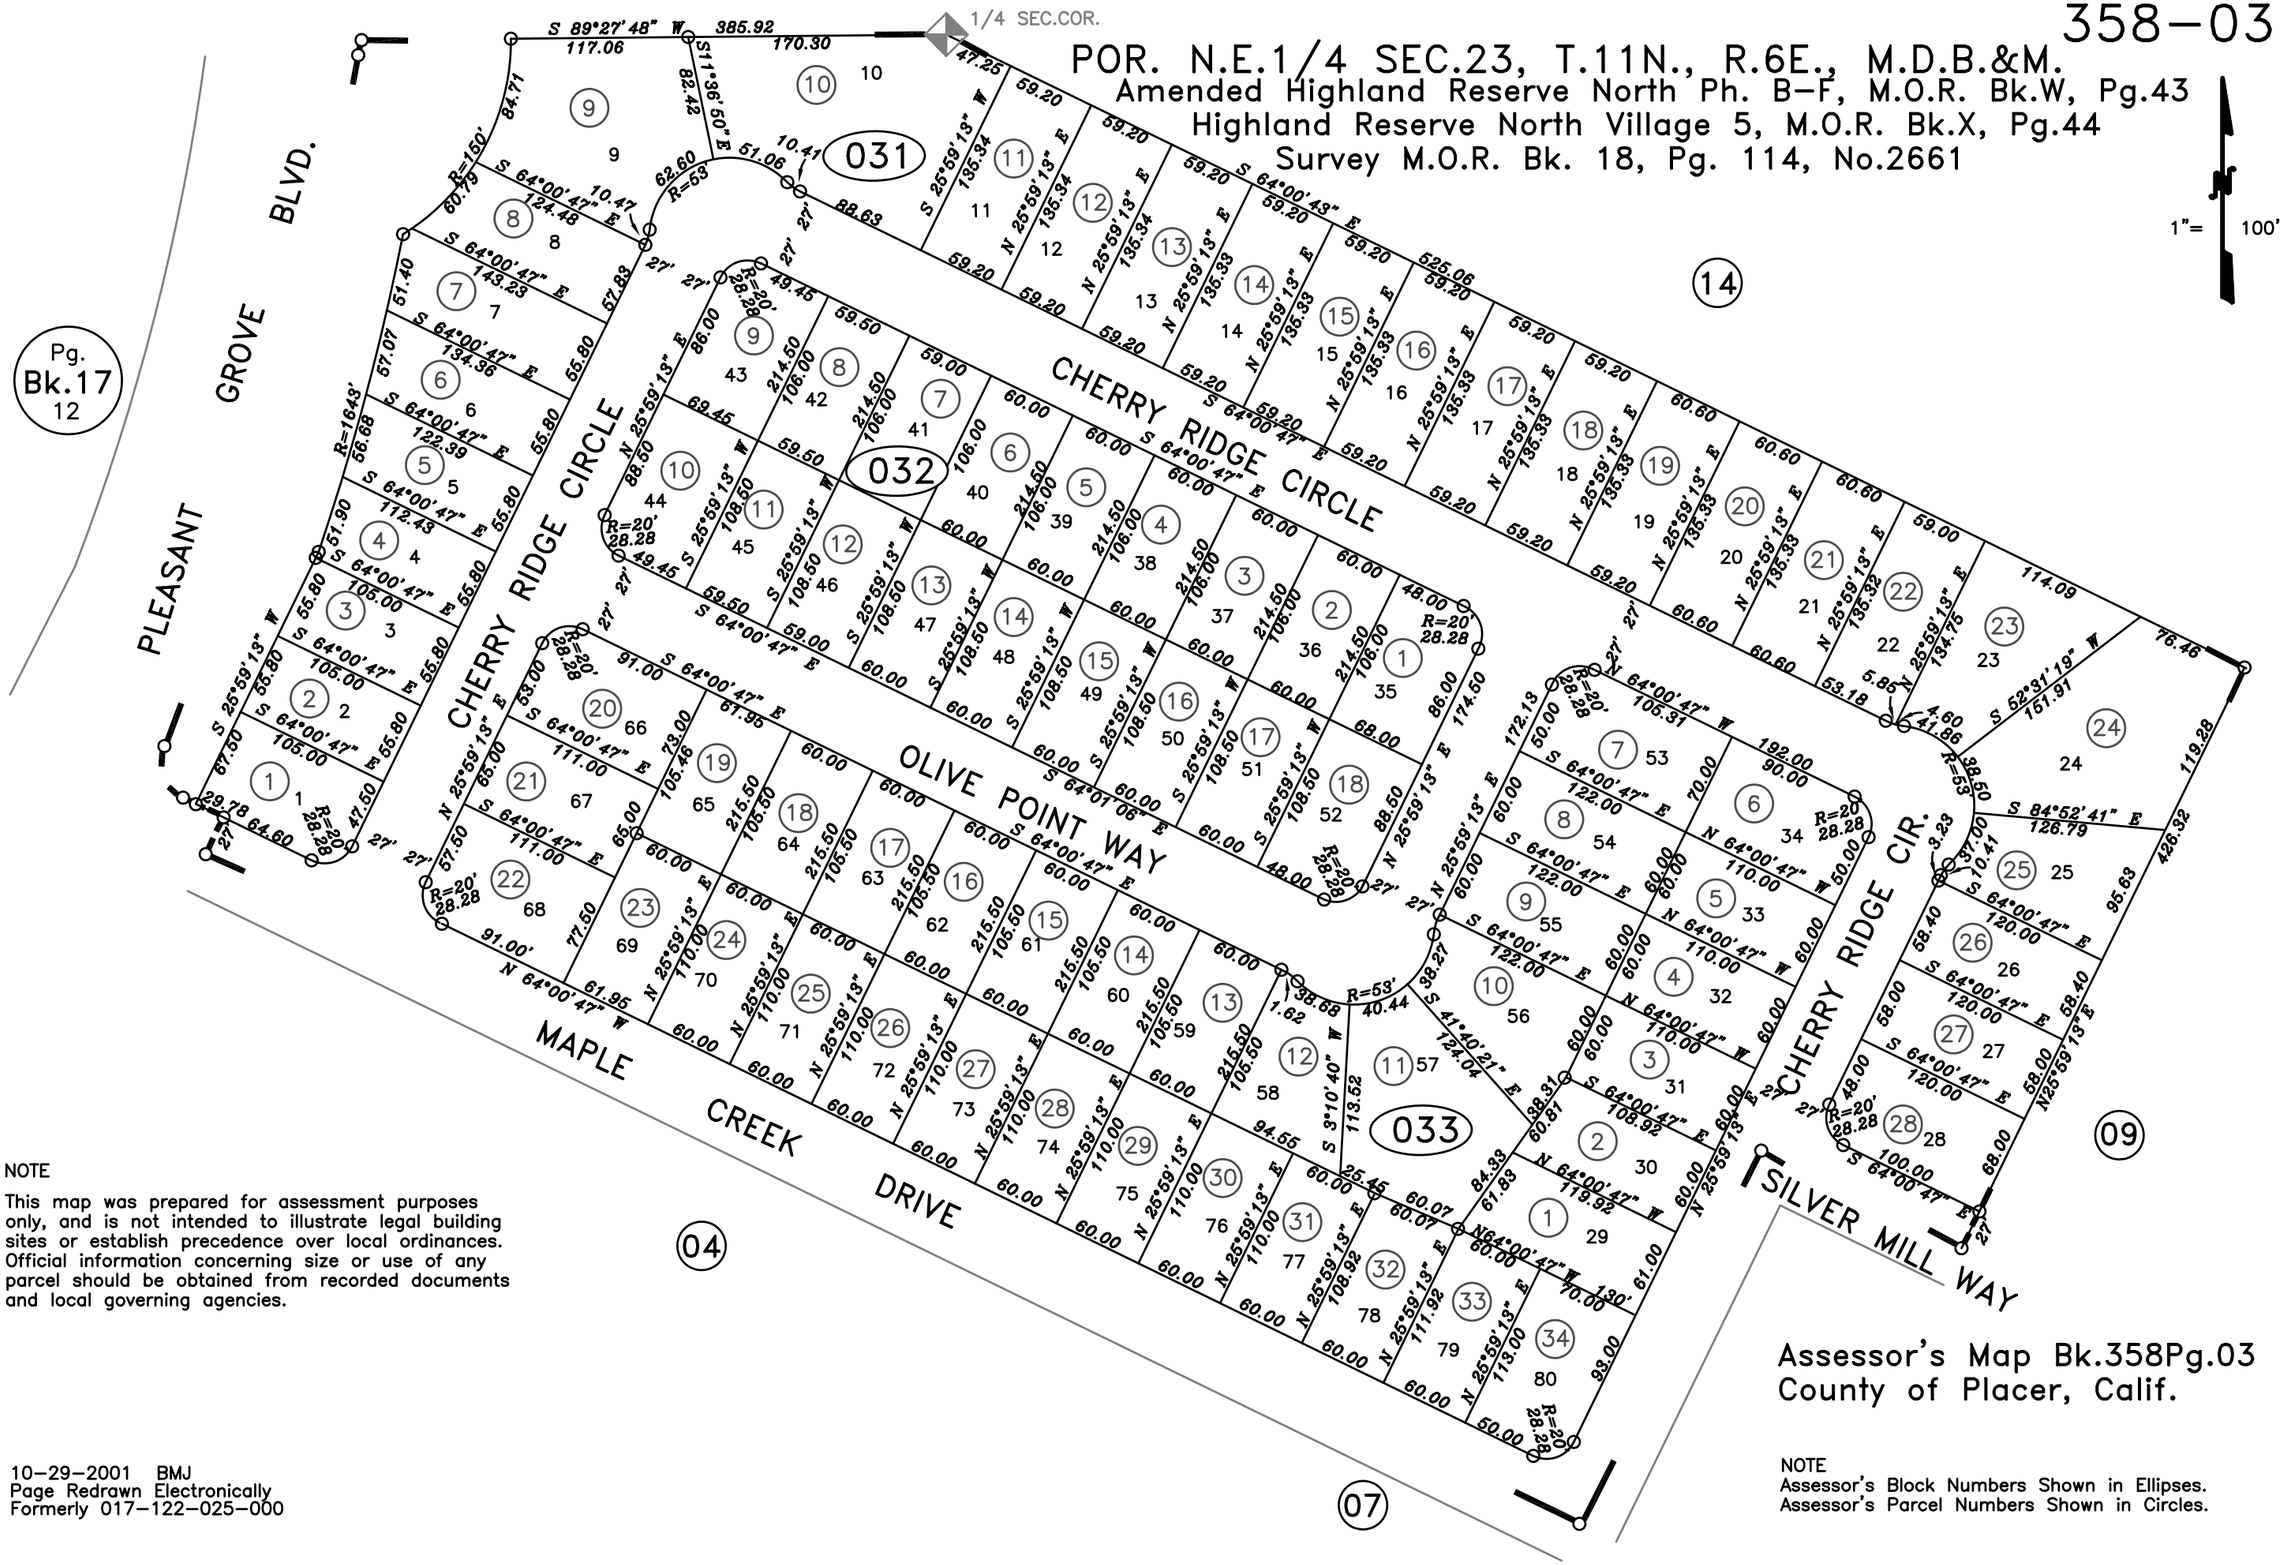

NOTE

This map was prepared for assessment purposes only, and is not intended to illustrate legal building sites or establish precedence over local ordinances. Official information concerning size or use of any parcel should be obtained from recorded documents and local governing agencies.

10-29-2001 BMJ
Page Redrawn Electronically
Formerly 017-122-025-000

Assessor's Map Bk.358Pg.03
County of Placer, Calif.

NOTE
Assessor's Block Numbers Shown in Ellipses.
Assessor's Parcel Numbers Shown in Circles.