POR. SEC.26, T.11N., R.6E., M.D.B.&M.
The Reserves at Galleria Phase 1A M.O.R. Bk.Z, Pg.24
The Reserves at Galleria Phase 1A Condominiun Plan
Doc.2003-0137567
Survey M.O.R. Bk. 18, Pg. 114, No.2661

361-04

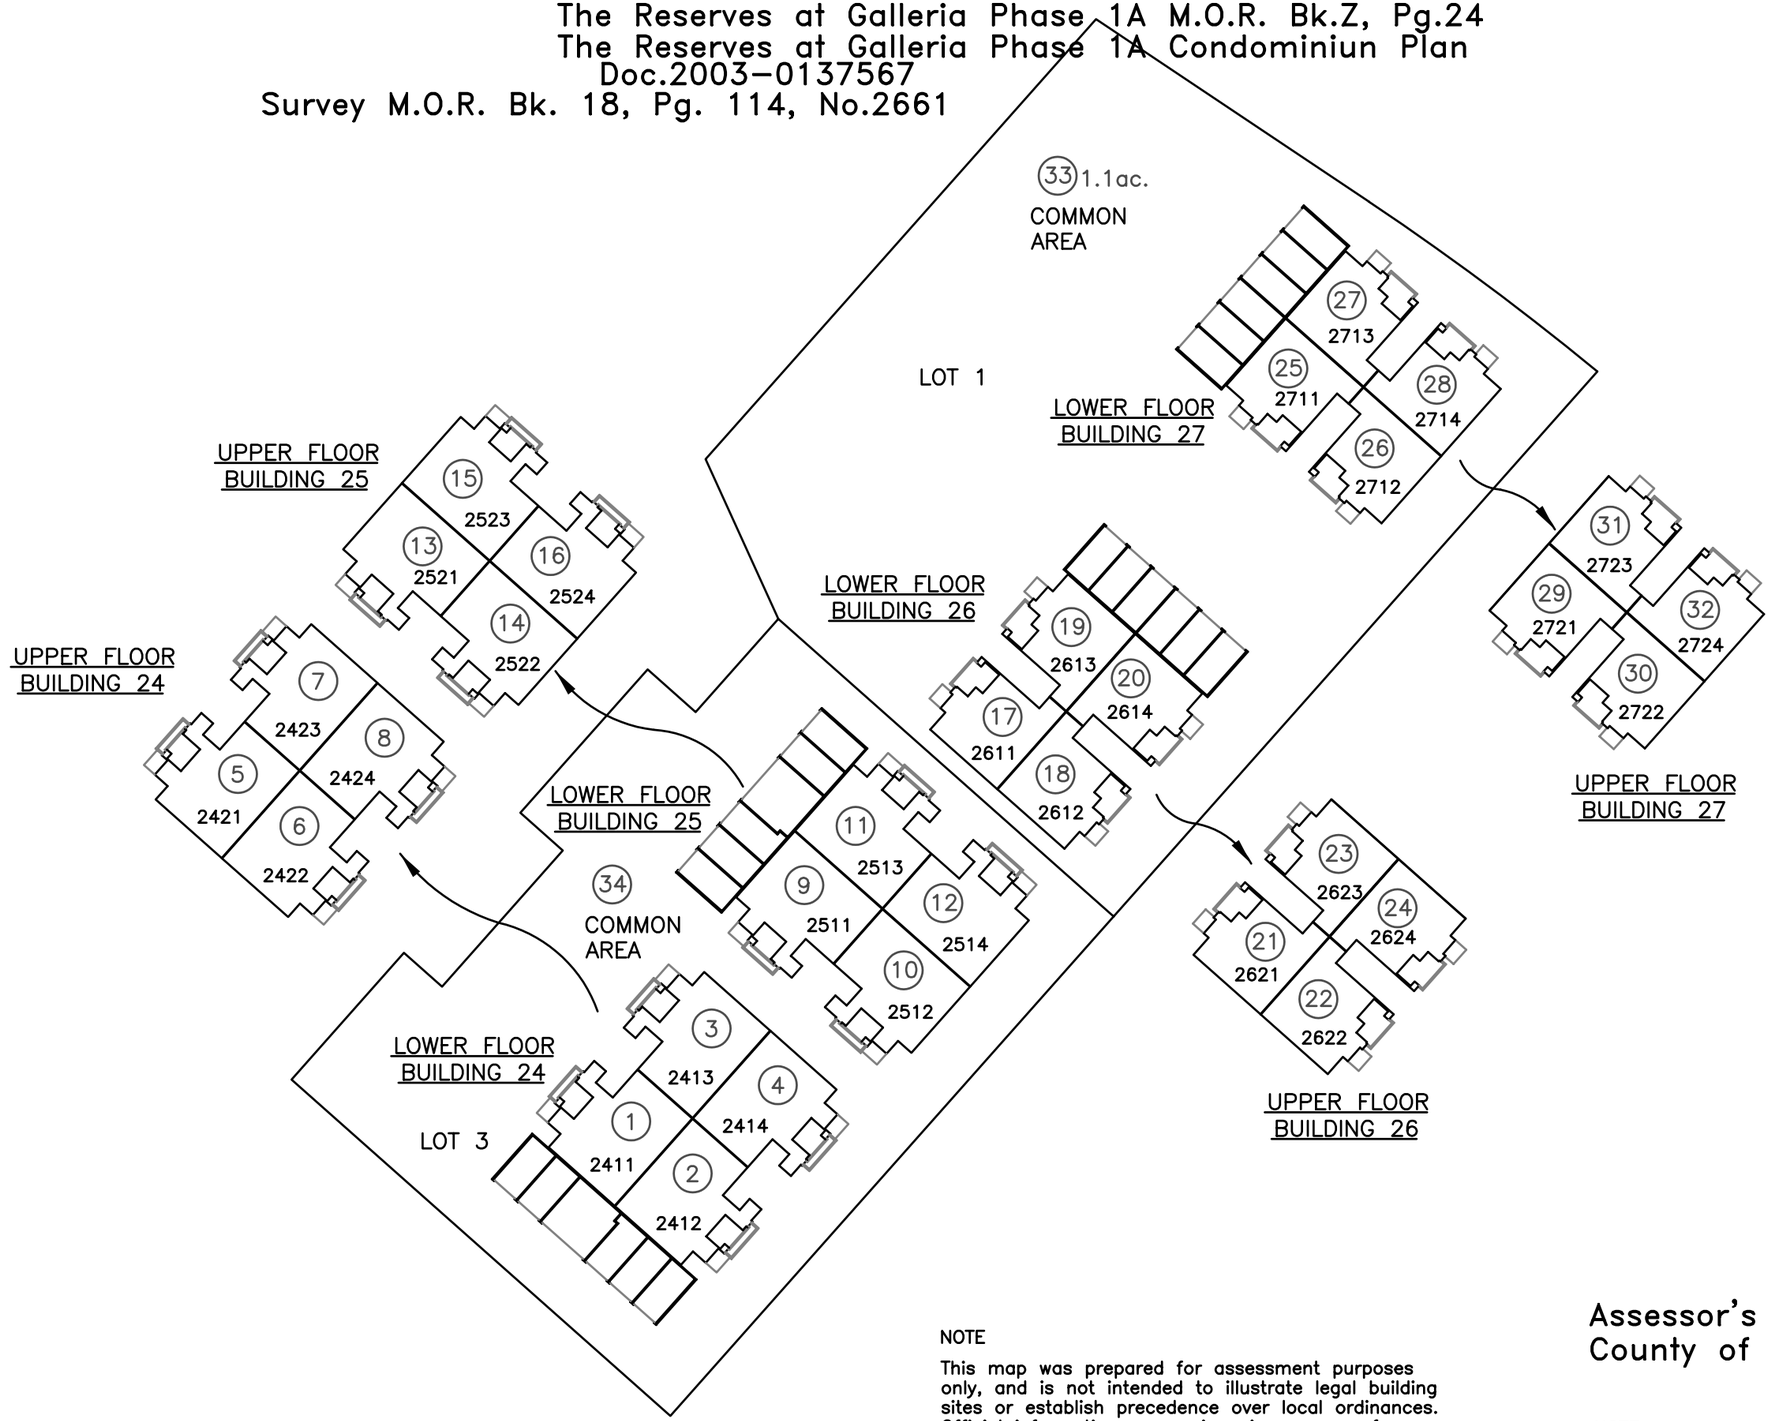

12-11-2003 RNP
Page Drawn Electronically
Formerly Por. 363-010-064 & 066-000

NOTE
All distances on curved lines are chord measurements.

NOTE
This map was prepared for assessment purposes only, and is not intended to illustrate legal building sites or establish precedence over local ordinances. Official information concerning size or use of any parcel should be obtained from recorded documents and local governing agencies.

Assessor's Map Bk.361 Pg.04
County of Placer, Calif.

NOTE
Assessor's Block Numbers Shown in Ellipses.
Assessor's Parcel Numbers Shown in Circles.