POR. W. 1/4 SEC. 27, T. 11N., R.6E., M.D.B.&M.

Highland Reserve West, M.O.R. Bk. S, Pg 17
Highland Reserve West, Parcel O, M.O.R. Bk. V, Pg. 6
Survey M.O.R. Bk. 18, Pg. 114, No.2661

363–41

1"= 100'

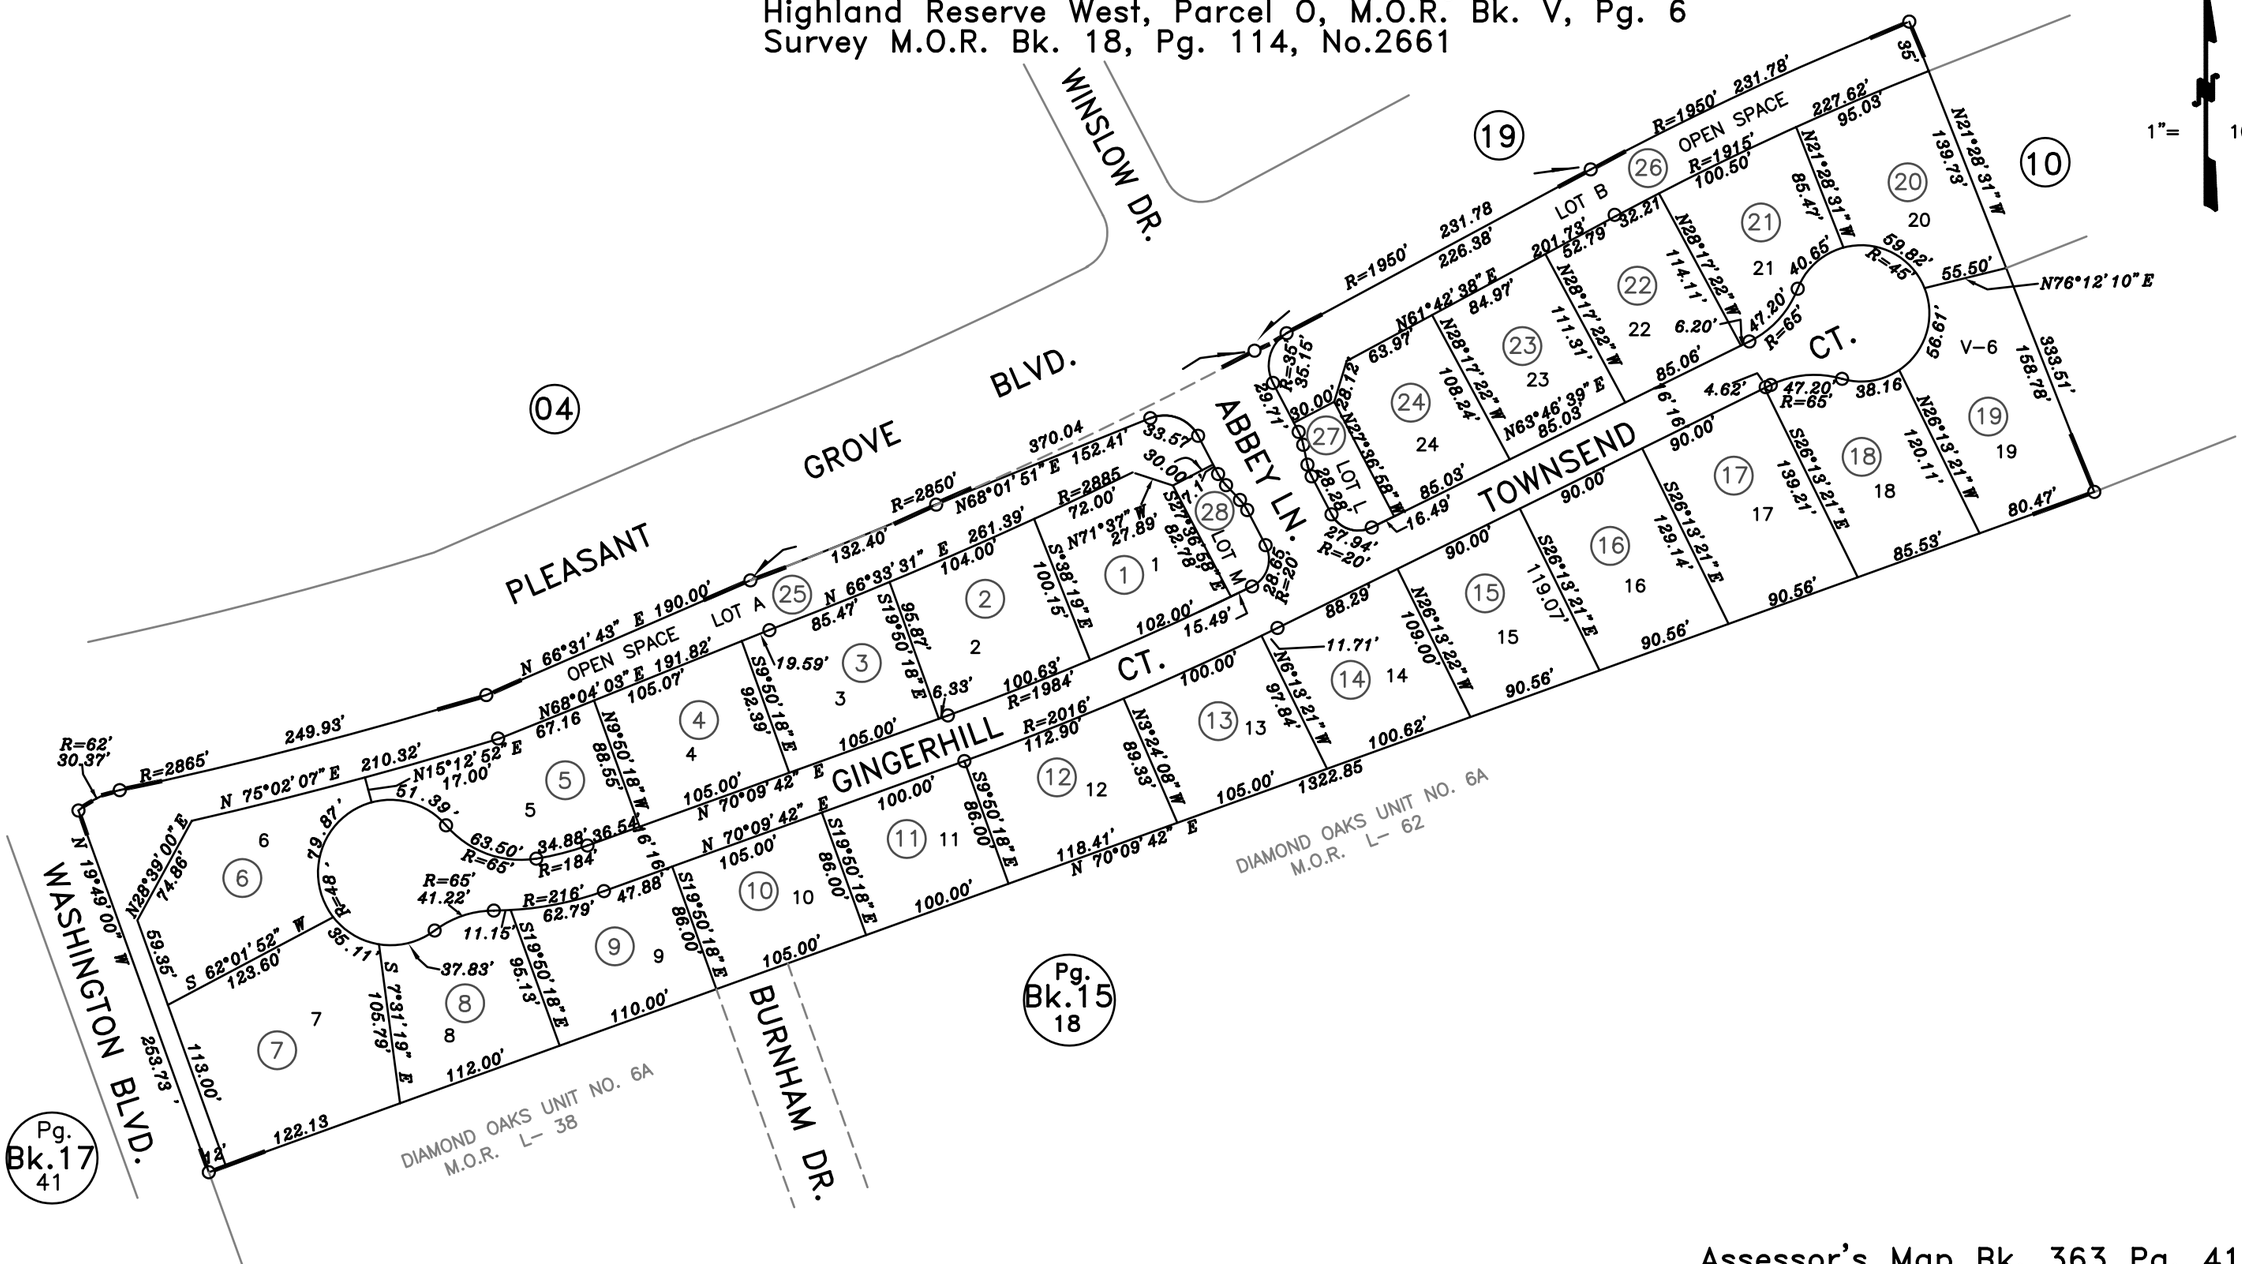

NOTE
All distances on curved lines are chord measurements.

02–23–99 JAC/BMJ
Formerly 363–030–046–000

NOTE
This map was prepared for assessment purposes only, and is not intended to illustrate legal building sites or establish precedence over local ordinances. Official information concerning size or use of any parcel should be obtained from recorded documents and local governing agencies.

Assessor's Map Bk. 363 Pg. 41
County of Placer, Calif.

NOTE
Assessor's Block Numbers Shown in Ellipses.
Assessor's Parcel Numbers Shown in Circles.