POR. SEC.12, T.11N., R.6E., M.D.B.&M.
Stanford Ranch Phase III, M.O.R. Bk. Q., Pg. 68
Parcel Map M.O.R. Bk. 27, Pg. 43, DL 90-13
Stanford Ranch Parcels 1&3 M.O.R. Bk. R., Pg. 88, SD 91-01
Survey M.O.R. Bk. 18, Pg. 114, No.2661

367-20

1"= 100'

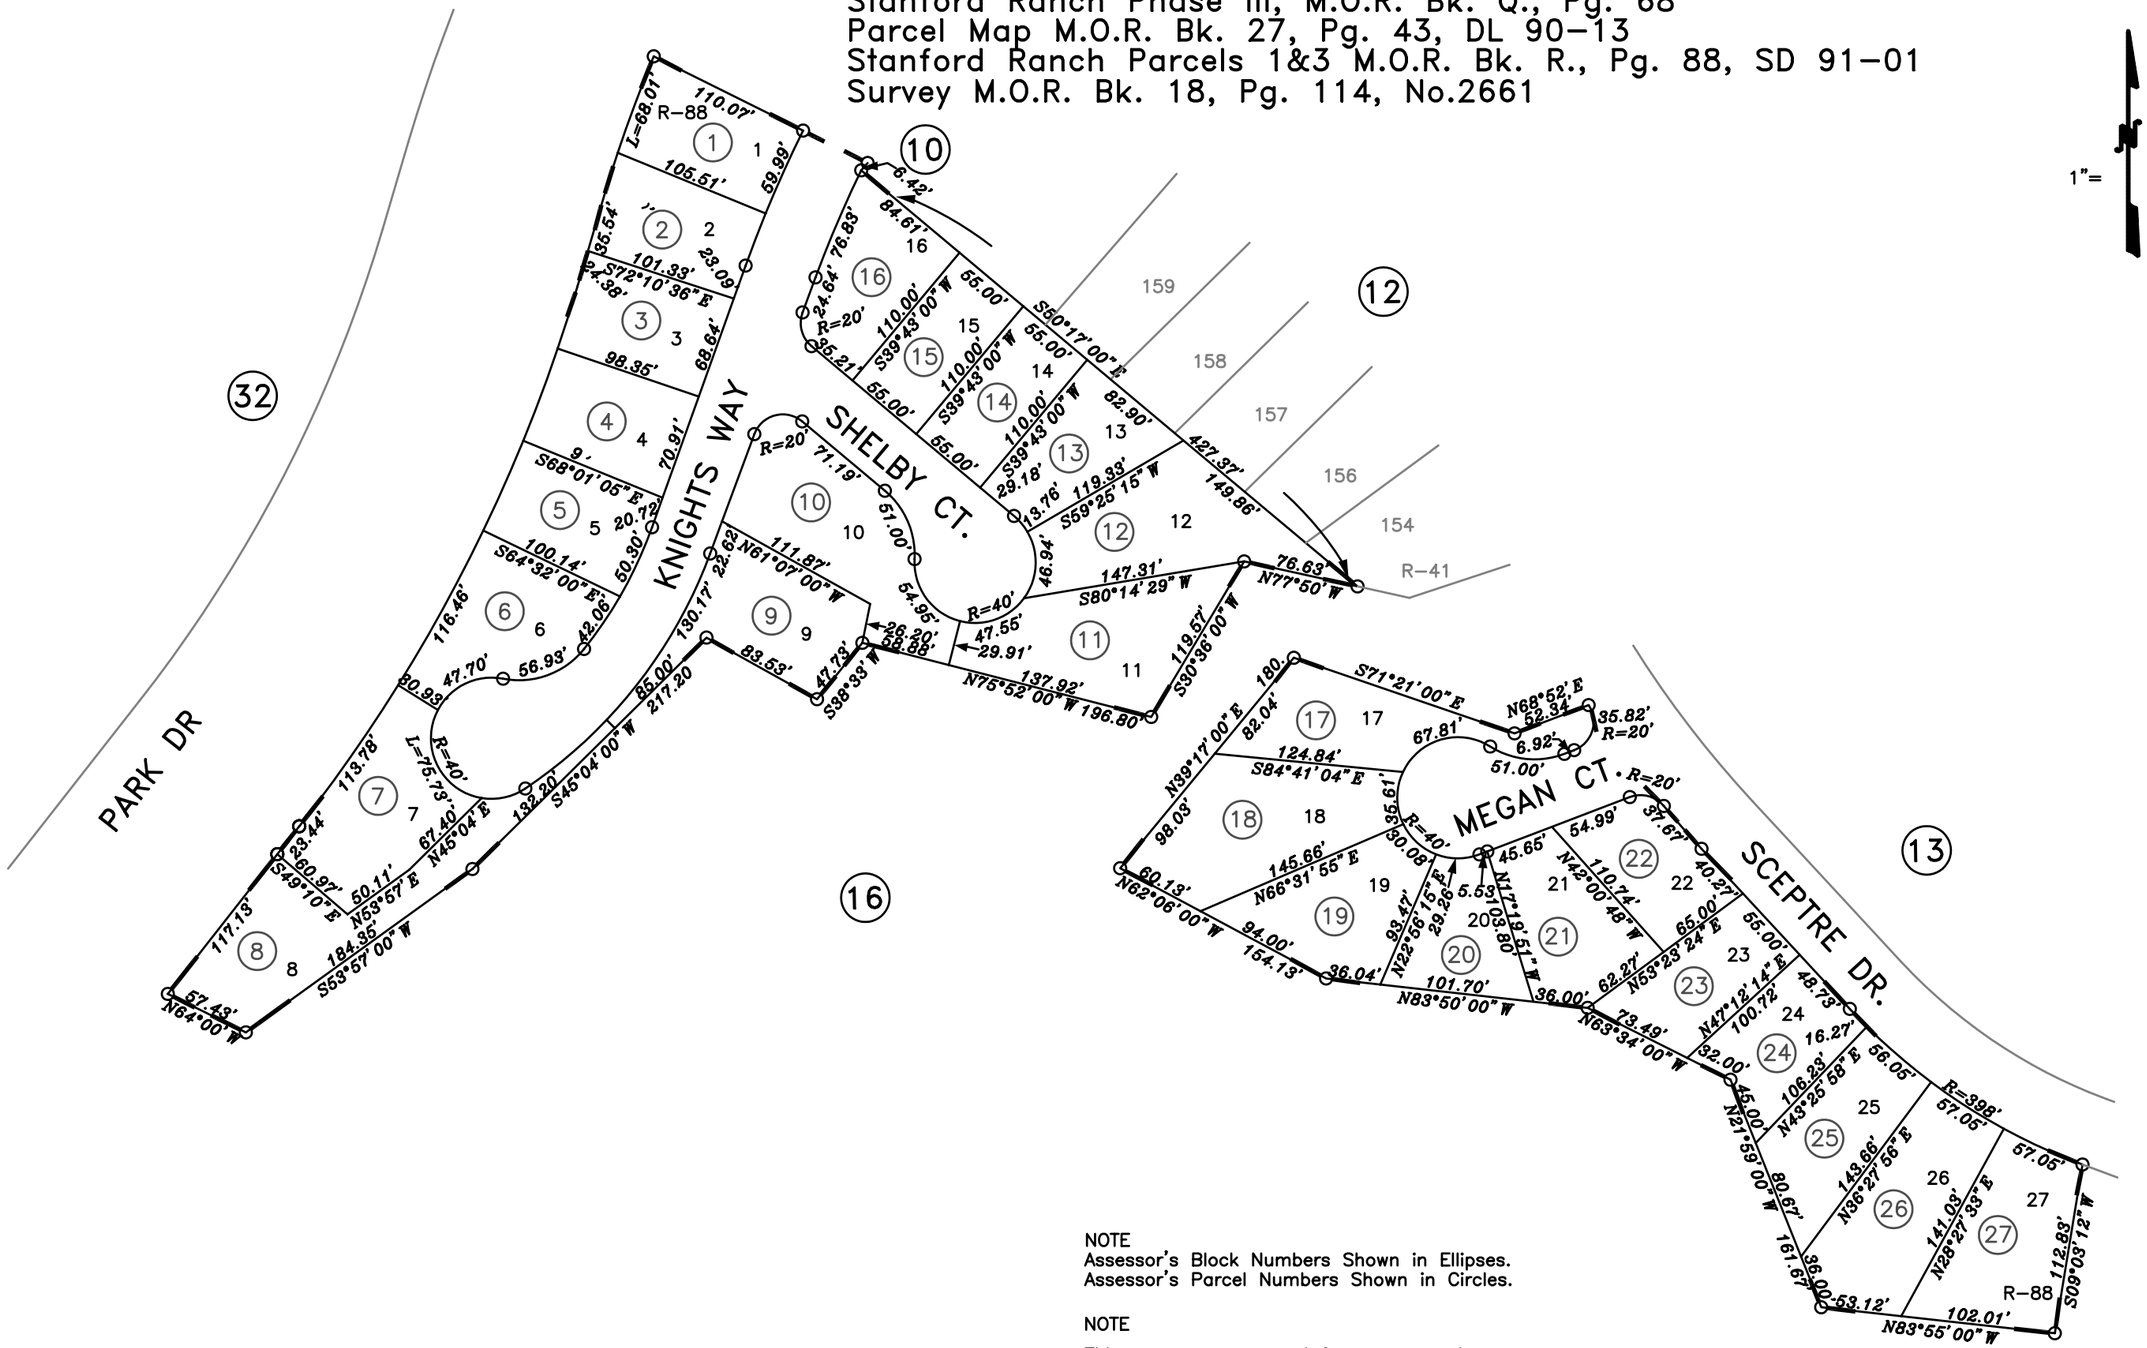

NOTE
Assessor's Block Numbers Shown in Ellipses.
Assessor's Parcel Numbers Shown in Circles.

NOTE

This map was prepared for assessment purposes only, and is not intended to illustrate legal building sites or establish precedence over local ordinances. Official information concerning size or use of any parcel should be obtained from recorded documents and local governing agencies.

12-16-2005 DEJ
Formerly 367-160-001 & 003
Page Redrawn Per Basemap Information

NOTE

All distances on curved lines are chord measurements.

Assessor's Map Bk.367Pg.20
County of Placer, Calif.