POR. SEC.24, T.11N., R.6E., M.D.B.&M.

371–03

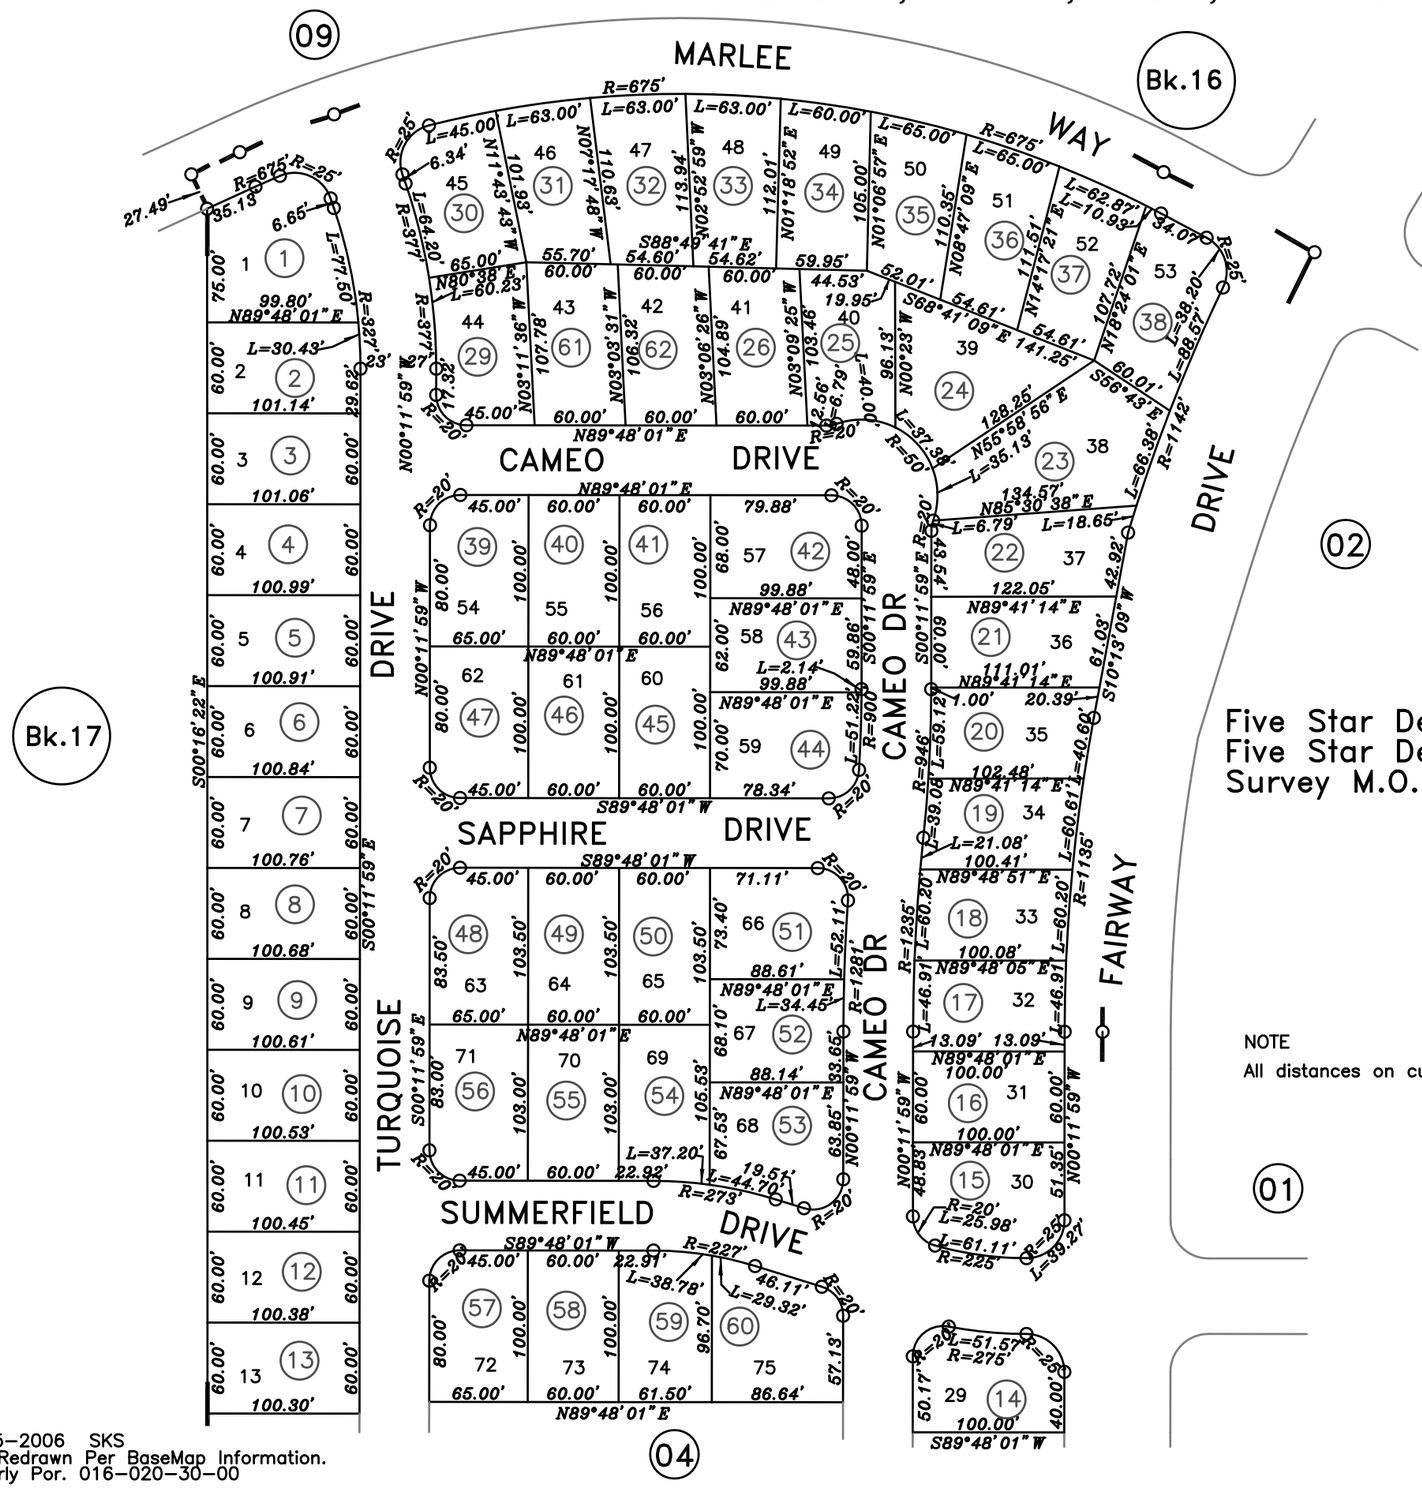

1"= 100'

NOTE

This map was prepared for assessment purposes only, and is not intended to illustrate legal building sites or establish precedence over local ordinances. Official information concerning size or use of any parcel should be obtained from recorded documents and local governing agencies.

Five Star Development M.O.R. Bk. P, Pg. 59
Five Star Development Unit No. 2 M.O.R. Bk. Q, Pg. 45
Survey M.O.R. Bk. 18, Pg. 114, No.2661

NOTE

All distances on curved lines are chord measurements.

Assessor's Map Bk.371 Pg.03
County of Placer, Calif.

NOTE

Assessor's Block Numbers Shown in Ellipses.
Assessor's Parcel Numbers Shown in Circles.

02–15–2006 SKS
Page Redrawn Per BaseMap Information.
Formerly Por. 016–020–30–00