POR. S.W. 1\4 SEC.6, T.11N., R.7E., M.D.B.&M.
Whitney Oaks Ph. 2B, Large Lot Sub., M.O.R. Bk.V, Pg.29
Whitney Oaks Ph. 2B, Parcel 31, Unit 21, M.O.R. Bk.V, Pg.91
Survey M.O.R. Bk. 18, Pg. 114, No.2661

374-17

1"= 100'

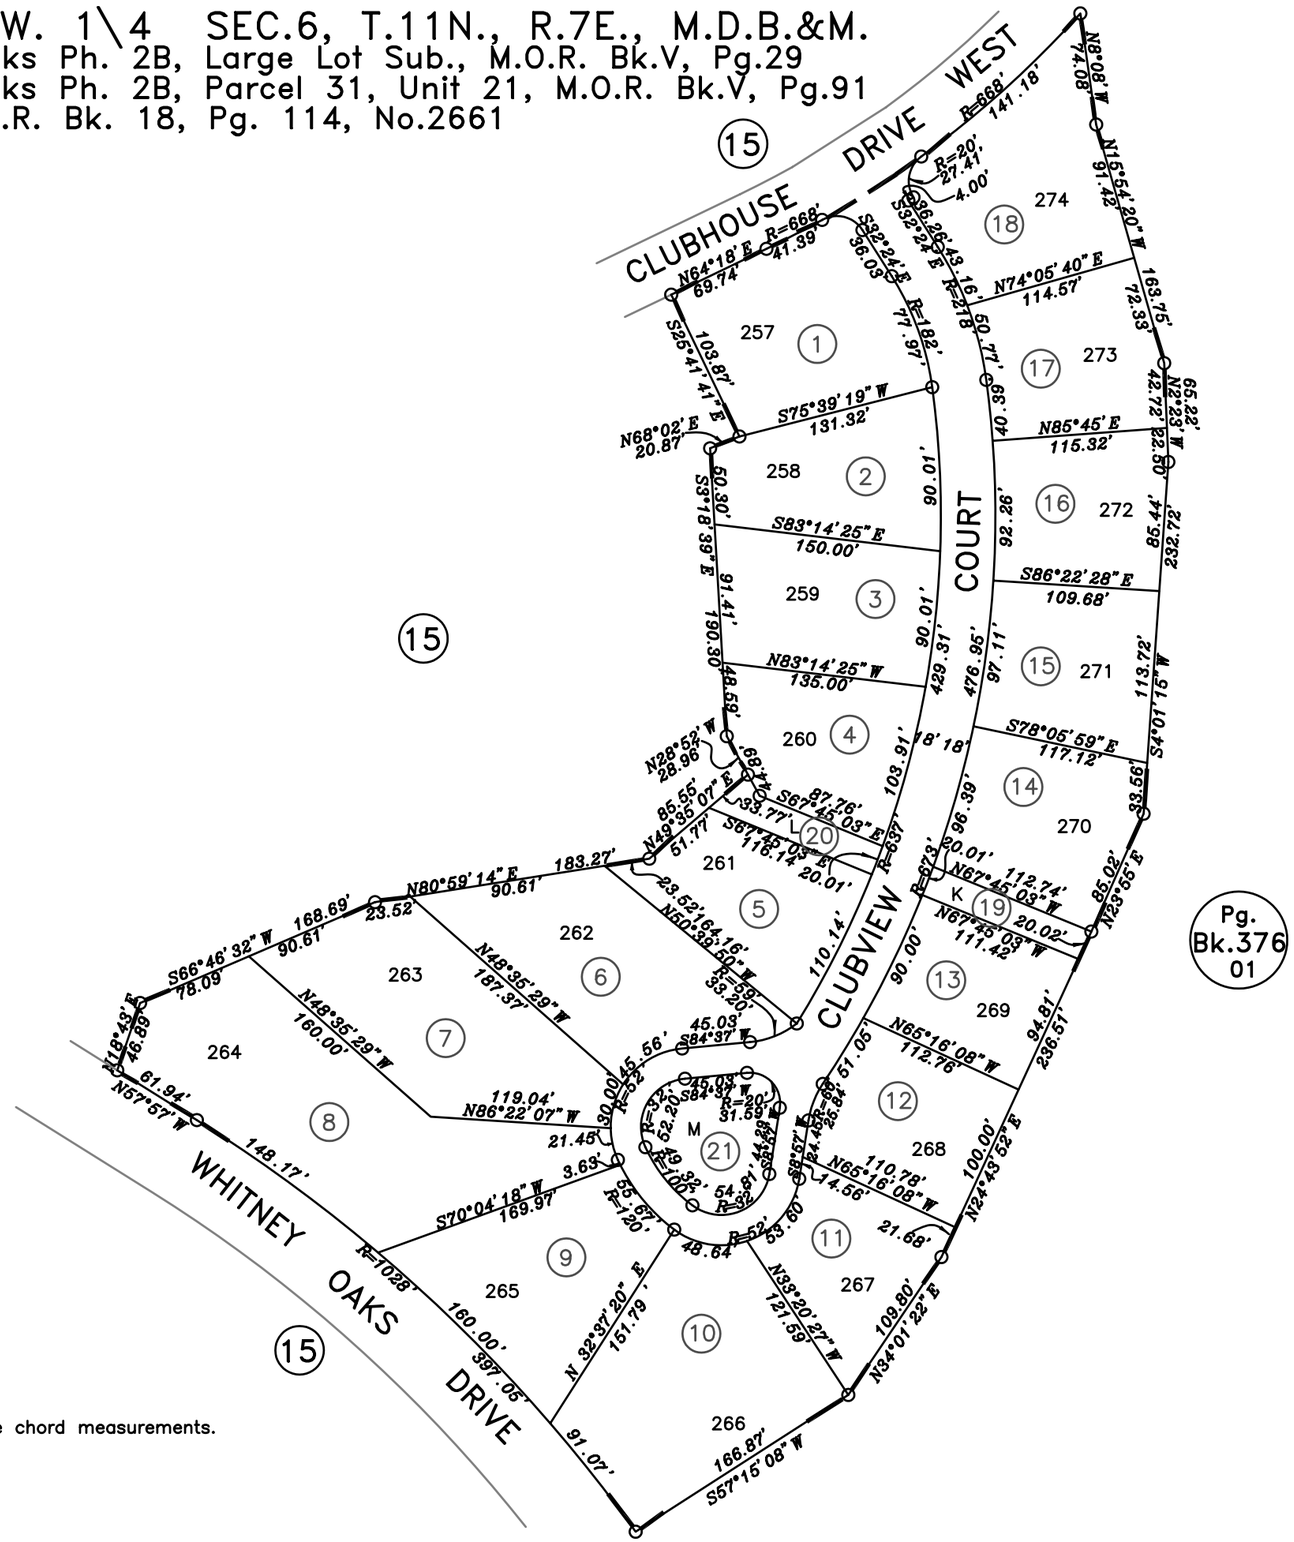

NOTE

This map was prepared for assessment purposes only, and is not intended to illustrate legal building sites or establish precedence over local ordinances. Official information concerning size or use of any parcel should be obtained from recorded documents and local governing agencies.

NOTE

All distances on curved lines are chord measurements.

12-21-99 SKS
Formerly 374-150-004-000

Assessor's Map Bk.374Pg.17
County of Placer, Calif.

NOTE
Assessor's Block Numbers Shown in Ellipses.
Assessor's Parcel Numbers Shown in Circles.