POR. S.1/2 SEC.6, T.11N., R.7E., M.D.B.&M.

Whitney Oaks Phase 2B, Large Lot Sub., M.O.R. Bk.V, Pg.29
Whitney Oaks Phase 2B, Parcel 41, Unit 29, M.O.R. Bk.W, Pg.73
Survey M.O.R. Bk. 18, Pg. 114, No.2661

375–07

1"= 100'

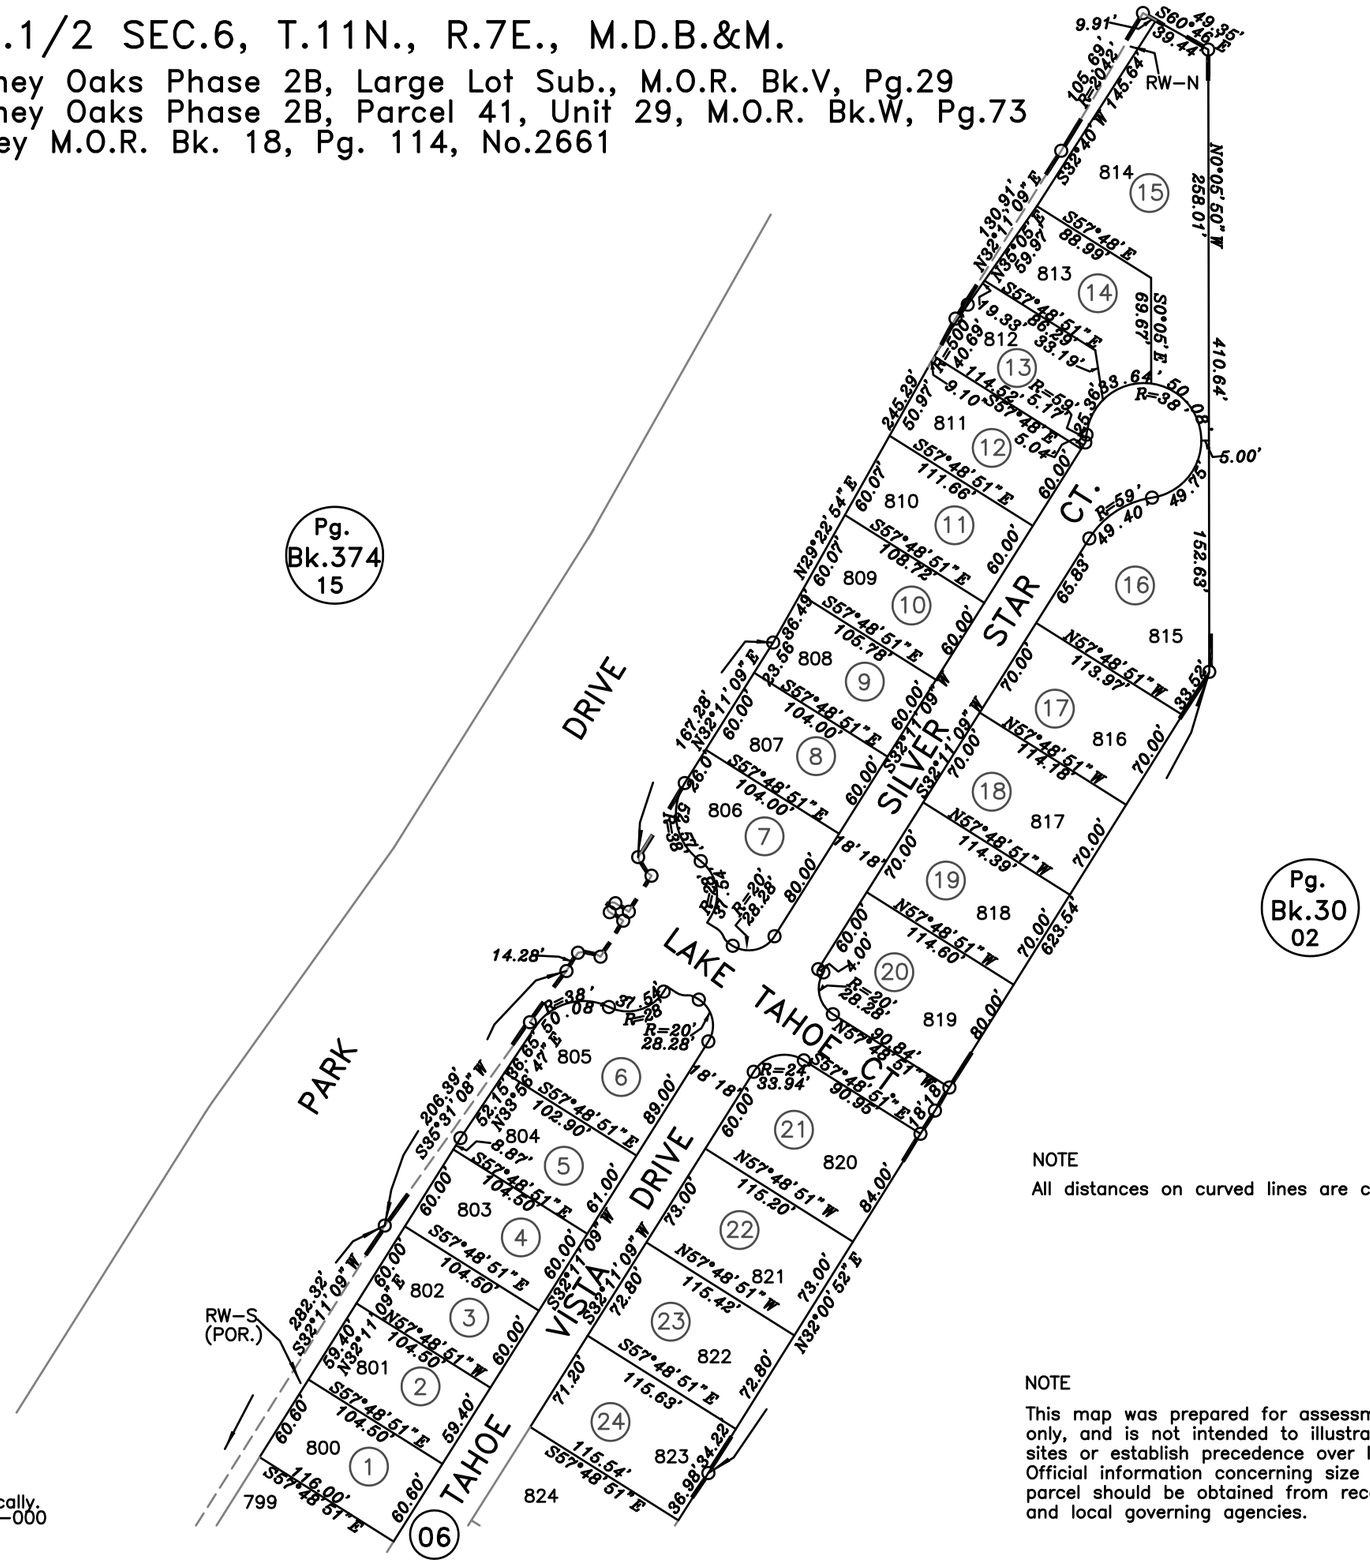

NOTE
All distances on curved lines are chord measurements.

NOTE
This map was prepared for assessment purposes only, and is not intended to illustrate legal building sites or establish precedence over local ordinances. Official information concerning size or use of any parcel should be obtained from recorded documents and local governing agencies.

Assessor's Map Bk.375 Pg.07
County of Placer, Calif.

NOTE
Assessor's Block Numbers Shown in Ellipses.
Assessor's Parcel Numbers Shown in Circles.

01–11–2001 SKS
Page Redrawn Electronically.
Formerly 375–010–002–000