POR. N.W. 1/4, SEC. 6, T.11N., R.7E., M.D.B.&M.

Whitney Oaks Phase 3, Large Lot Subd., M.O.R. Bk. X, Pg. 18

Whitney Oaks Phase 3, Parcel 67, Unit 34, M.O.R. Bk. Y, Pg. 23

377–10

1"= 100'

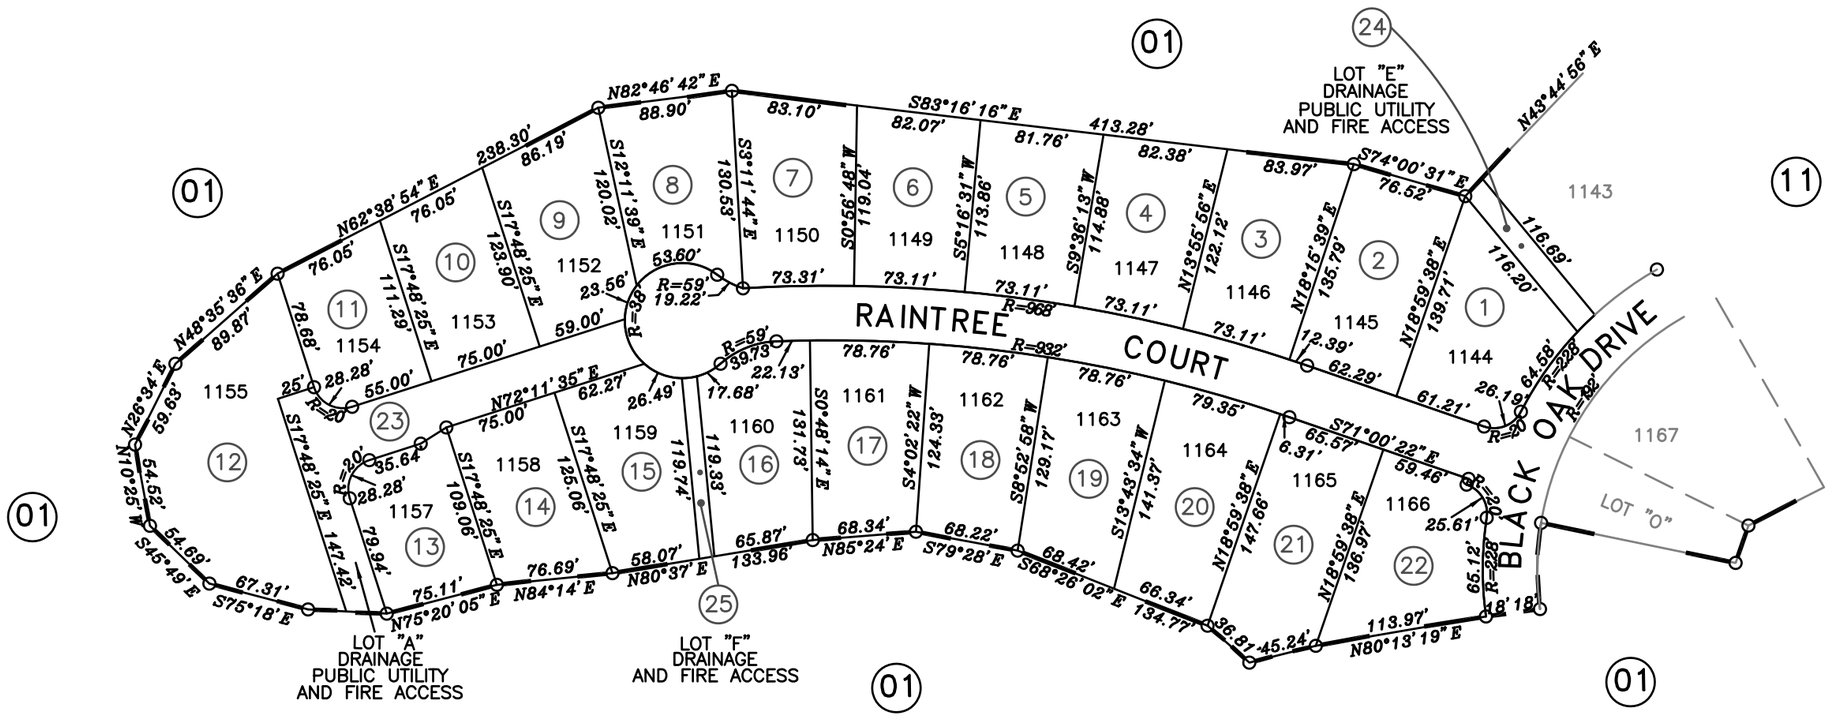

Assessor's Map Bk.377Pg.10
County of Placer, Calif.

01–22–2003 GHM
Formerly Por. 377–010–004–000

NOTE
All distances on curved lines are chord measurements.

NOTE
This map was prepared for assessment purposes only, and is not intended to illustrate legal building sites or establish precedence over local ordinances. Official information concerning size or use of any parcel should be obtained from recorded documents and local governing agencies.

NOTE
Assessor's Block Numbers Shown in Ellipses.
Assessor's Parcel Numbers Shown in Circles.