POR. N.W.1/4 SEC.13, T.10N., R.6E., M.D.B.&M.

471–30

Creekside Estates Unit No. 2, M.O.R. Bk.O, Pg.40
Kenwood Estates M.O.R. Bk.P, Pg.12

1"= 100'

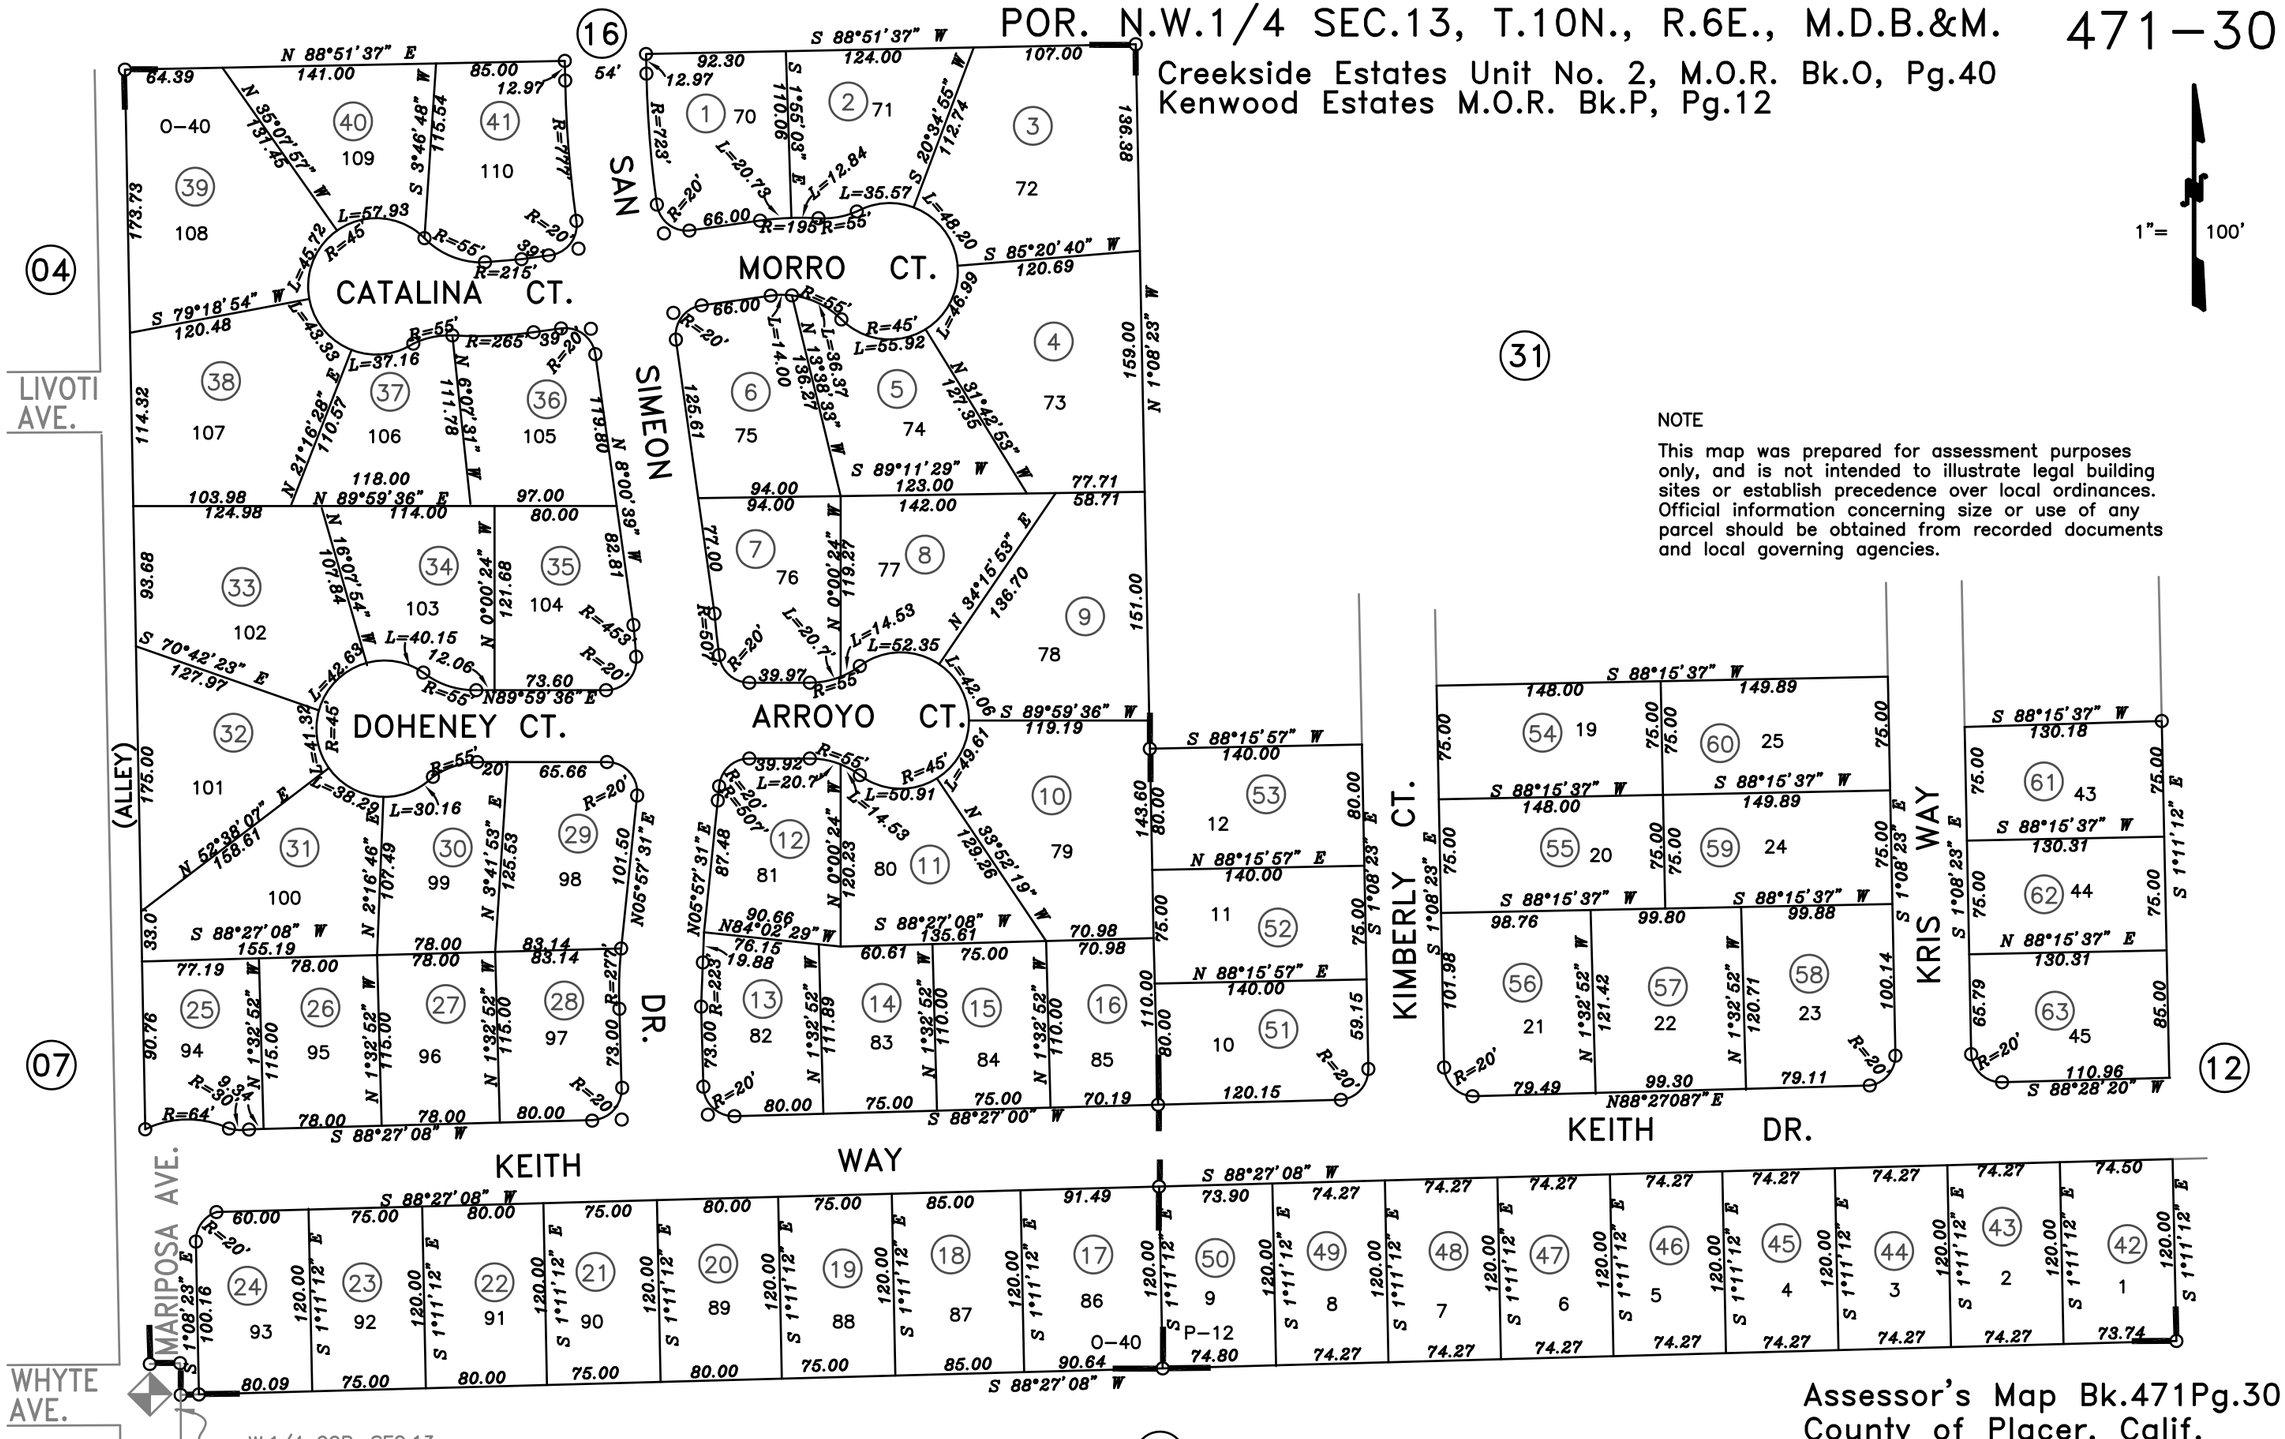

NOTE

This map was prepared for assessment purposes only, and is not intended to illustrate legal building sites or establish precedence over local ordinances. Official information concerning size or use of any parcel should be obtained from recorded documents and local governing agencies.

03–23–2002 BMJ
Page Redrawn Electronically
Frmly. Por. 471–150

NOTE

All distances on curved lines are Length measurements.

Assessor's Map Bk.471Pg.30
County of Placer, Calif.

NOTE

Assessor's Block Numbers Shown in Ellipses.
Assessor's Parcel Numbers Shown in Circles.