POR. S.W. 1/2 SEC. 3, T.10N., R.6E.,M.D.B.&M.

Hicken Tract M.O.R. Bk.A, Pg.31
Vineyard Estates M.O.R. Bk.P, Pg.91
Survey M.O.R. Bk.10, Pg.48, No.1161

473-13

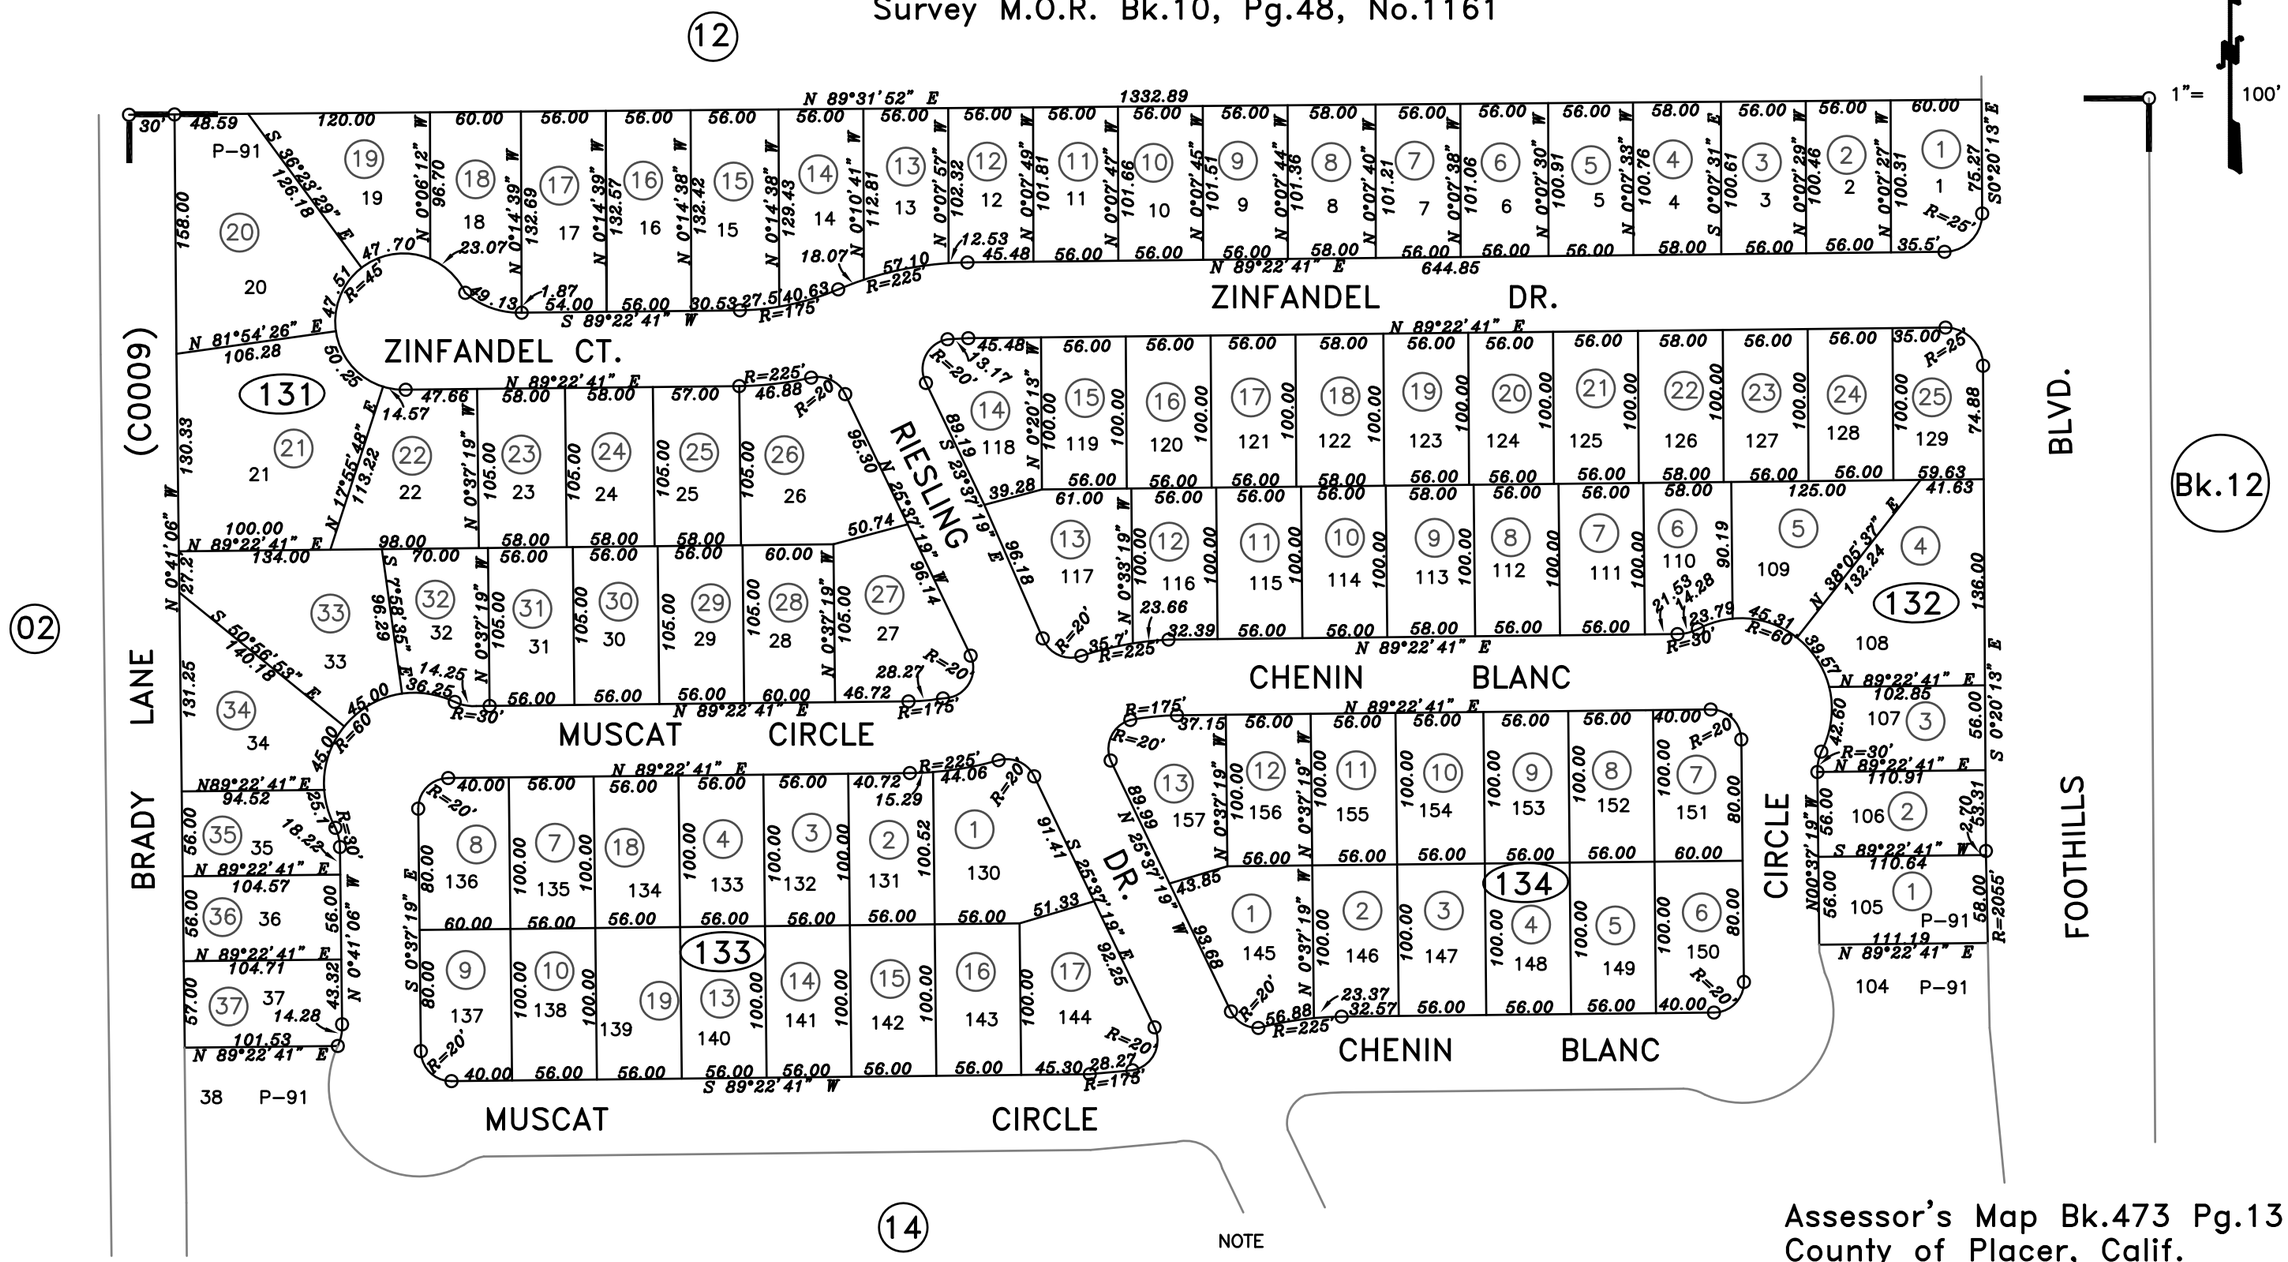

Assessor's Map Bk.473 Pg.13
County of Placer, Calif.

02-18-2010
12-22-2009
06-14-2002 BMJ
Page Redrawn Electronically
Frmly. Por. Bk.473 Pg.02

NOTE
All distances on curved lines are length measurements.

NOTE
This map was prepared for assessment purposes only, and is not intended to illustrate legal building sites or establish precedence over local ordinances. Official information concerning size or use of any parcel should be obtained from recorded documents and local governing agencies.

NOTE
Assessor's Block Numbers Shown in Ellipses.
Assessor's Parcel Numbers Shown in Circles.