POR. S.W. 1/2 SEC.3 T.10N., R.6E., M.D.B.&M.

Hicken Tract M.O.R. Bk.A, Pg.31
Vineyard Estates M.O.R. Bk.P, Pg.91
Survey M.O.R. Bk.10, Pg.48, No.1161

473-14

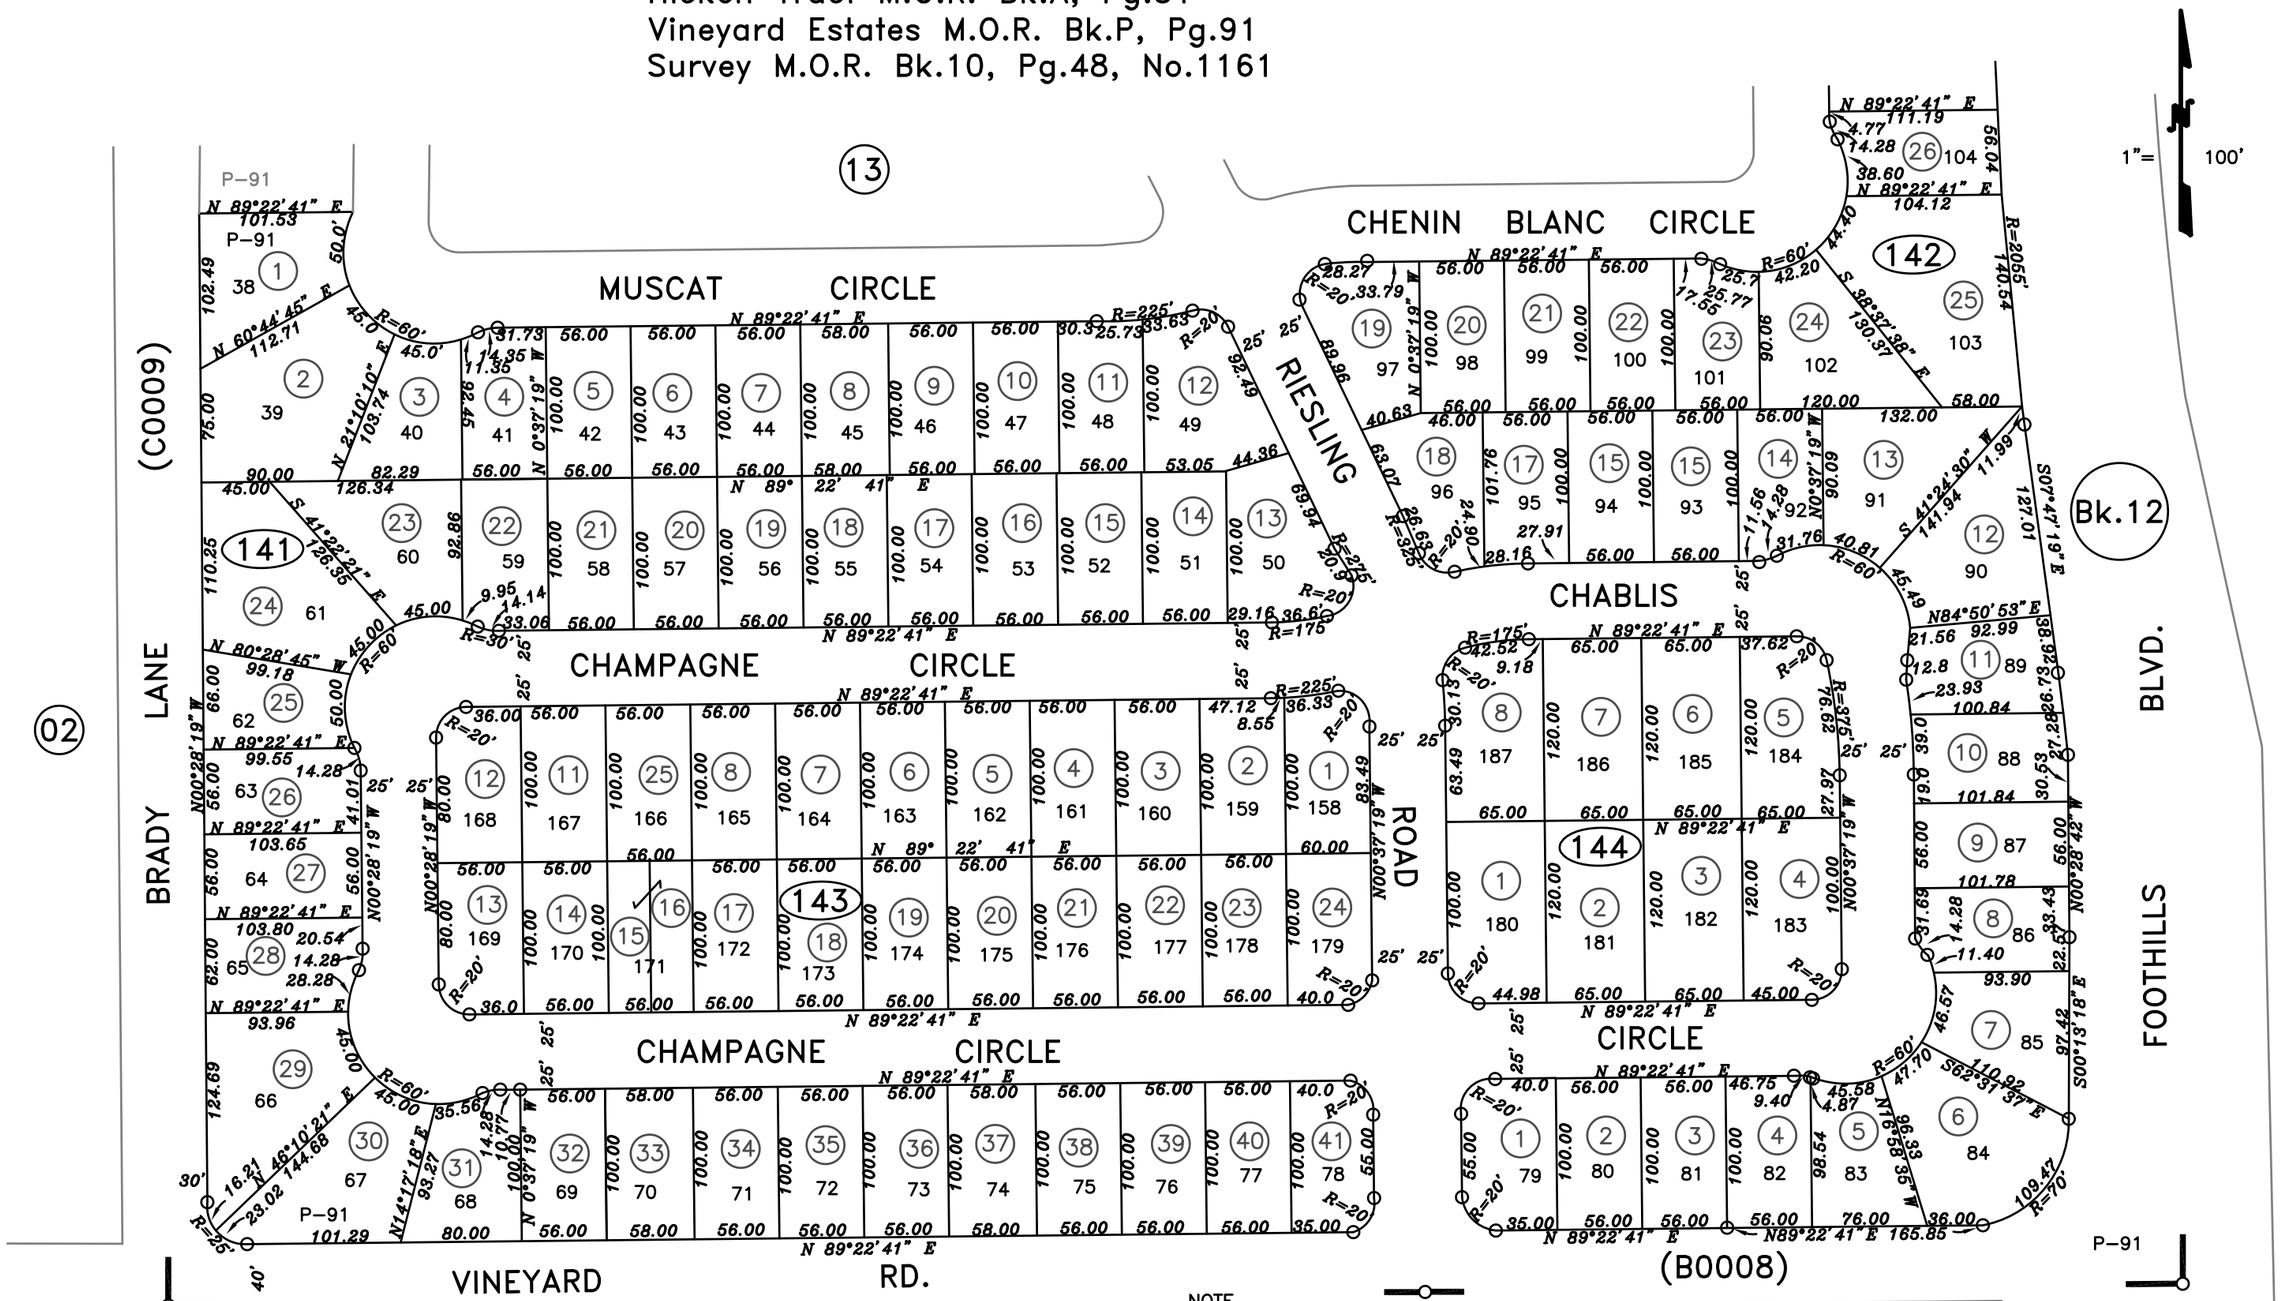

06-19-2002 BMJ
Page Redrawn Electronically
Formerly Por. Bk.473-02

NOTE
All distances on curved lines are length of curve measurements.

NOTE
This map was prepared for assessment purposes only, and is not intended to illustrate legal building sites or establish precedence over local ordinances. Official information concerning size or use of any parcel should be obtained from recorded documents and local governing agencies.

Assessor's Map Bk.473 Pg.14
County of Placer, Calif.

NOTE
Assessor's Block Numbers Shown in Ellipses.
Assessor's Parcel Numbers Shown in Circles.