S.1/2 SEC.30,T.11N.,R.6E.,M.D.B.&M.

Sun City Roseville (Large Lot Subd.)M.O.R.Bk.S,Pg.58

Sun City Roseville Village 10,Unit2D I&II M.O.R.Bk.T Pg2

478-27

1"= 100'

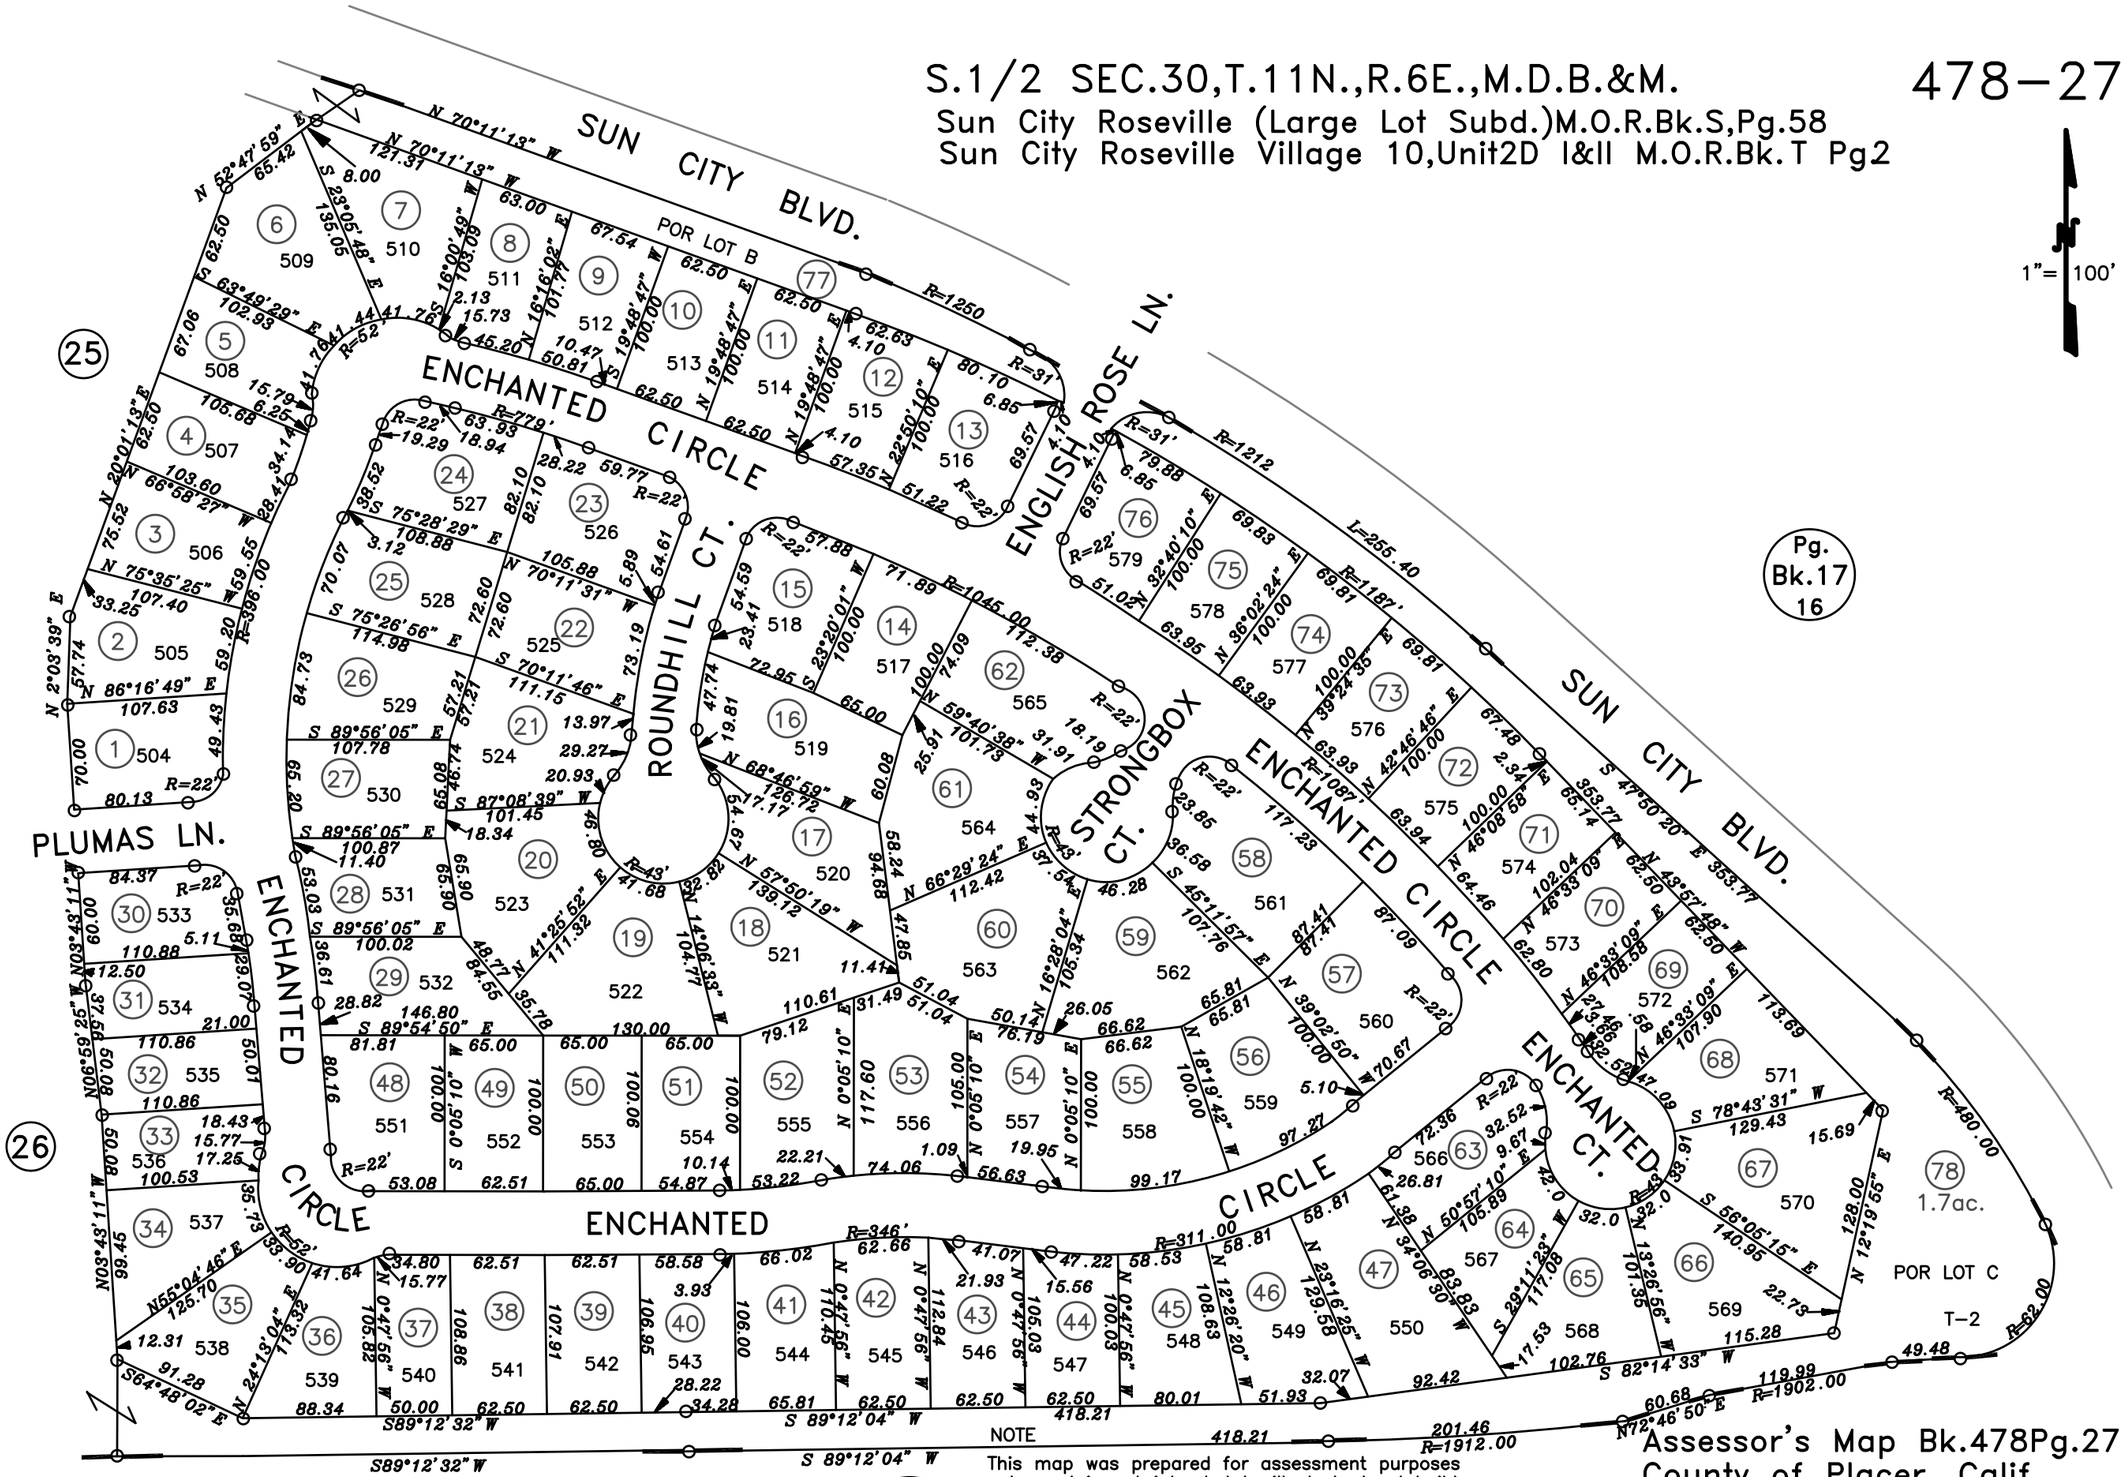

NOTE

This map was prepared for assessment purposes only, and is not intended to illustrate legal building sites or supercede local ordinances. Official information concerning size or use of any parcel should be obtained from recorded documents and local governing agencies.

Assessor's Map Bk.478Pg.27
County of Placer, Calif.

NOTE
Assessor's Block Numbers Shown in Ellipses
Assessor's Parcel Numbers Shown in Circles

06-27-95 BMJ
Formerly 017-161-066-00 & Por.017-161-065-000