POR. S.W. 1\4 SEC. 20, T.11N., R.6E., M.D.B. & M.

Woodcreek North Large Lot Sub., M.O.R. Bk. U, Pg. 83
Woodcreek North Village 5B, M.O.R. Bk. V, Pg. 68

481–06

1"= 100'

NOTE

This map was prepared for assessment purposes only, and is not intended to illustrate legal building sites or establish precedence over local ordinances. Official information concerning size or use of any parcel should be obtained from recorded documents and local governing agencies.

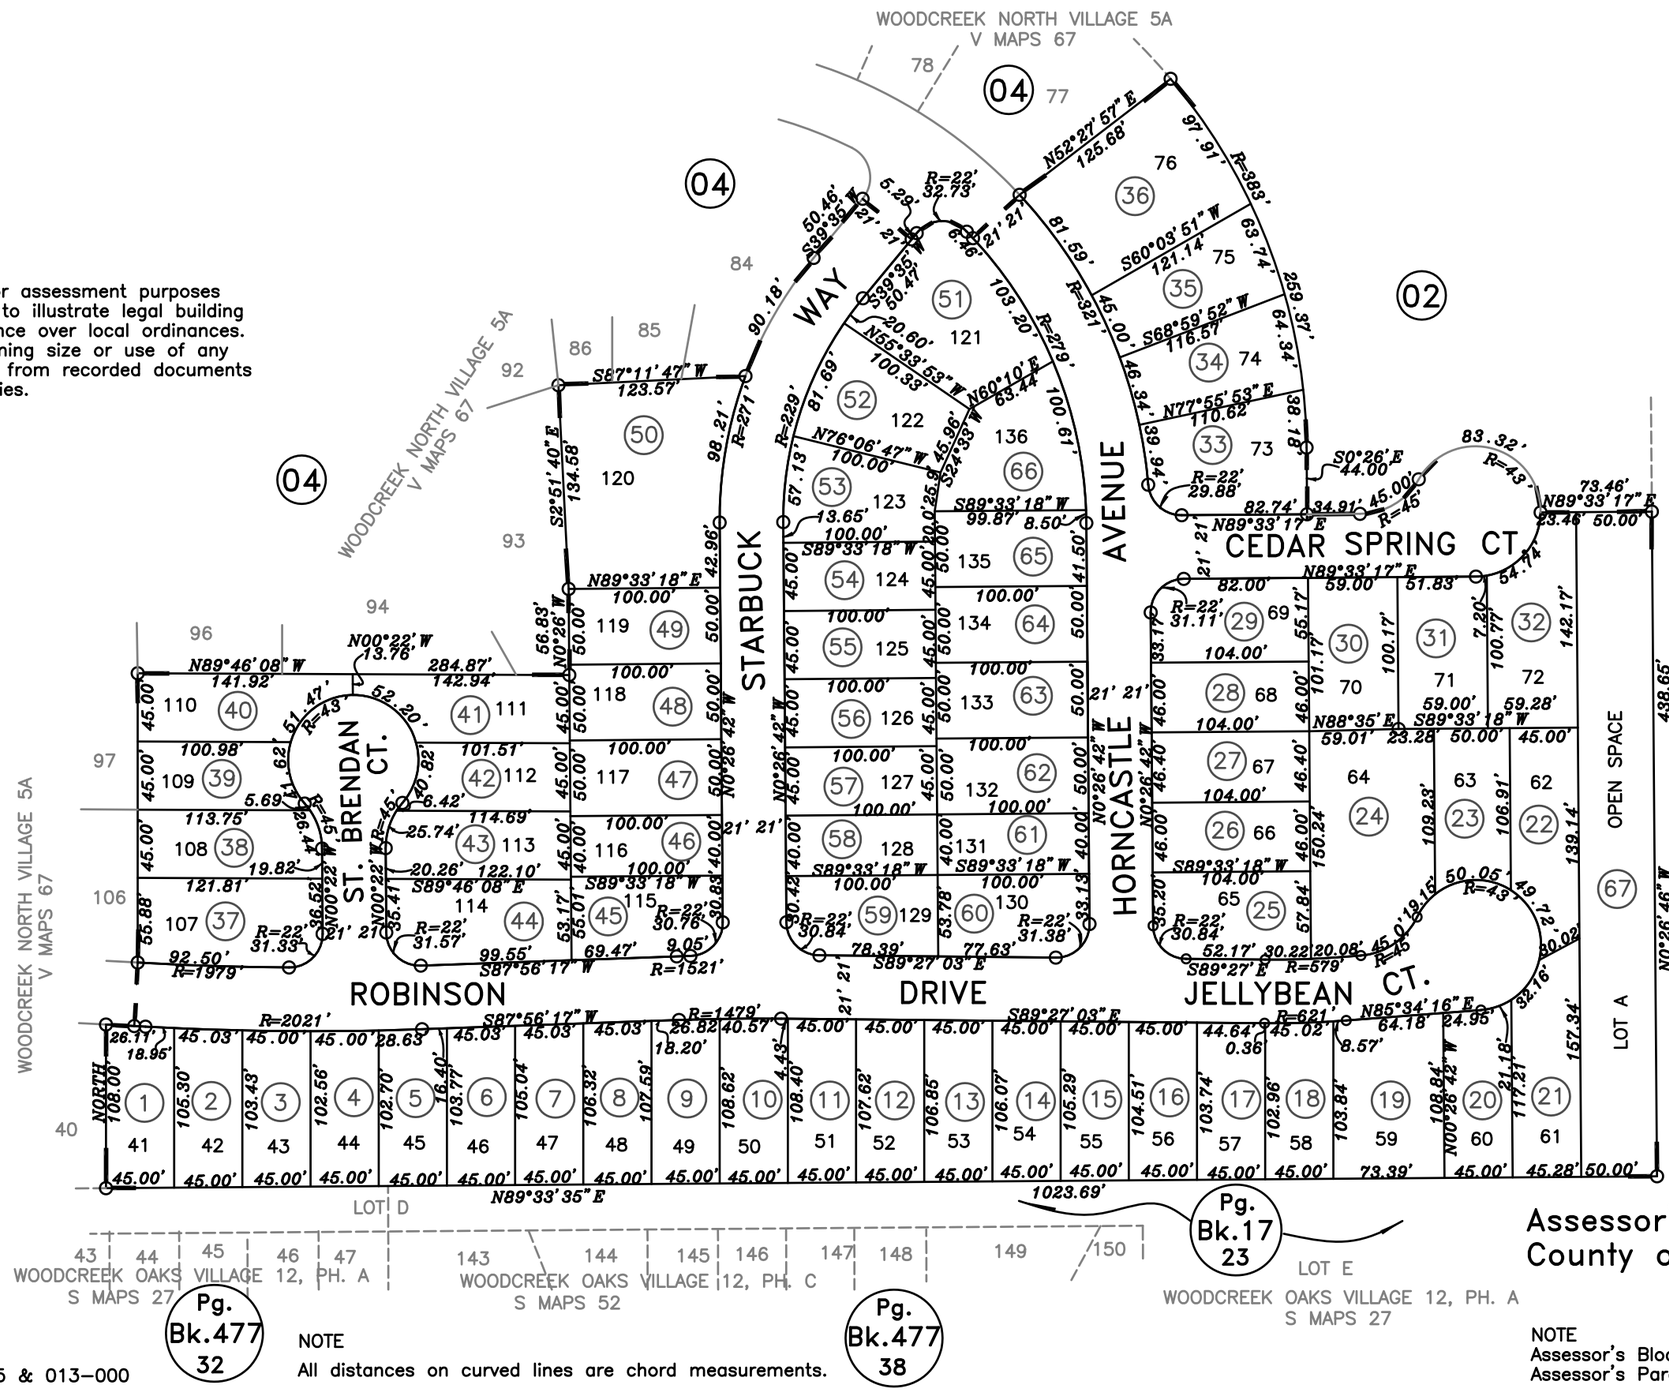

Assessor's Map Bk.481 Pg.06
County of Placer, Calif.

01–04–2000 SKS
Formerly Por. 481–020–005 & 013–000

NOTE
All distances on curved lines are chord measurements.

NOTE
Assessor's Block Numbers Shown in Ellipses.
Assessor's Parcel Numbers Shown in Circles.