POR. SEC.2, T.11N., R.6E., M.D.B.&M.

Whitney Ranch Large Lot Subdivision M.O.R. Bk. Z, Pg. 94

Whitney Ranch Phase 1 Unit No. 13B M.O.R. Bk. BB, Pg. 57

489–29

1"= 100'

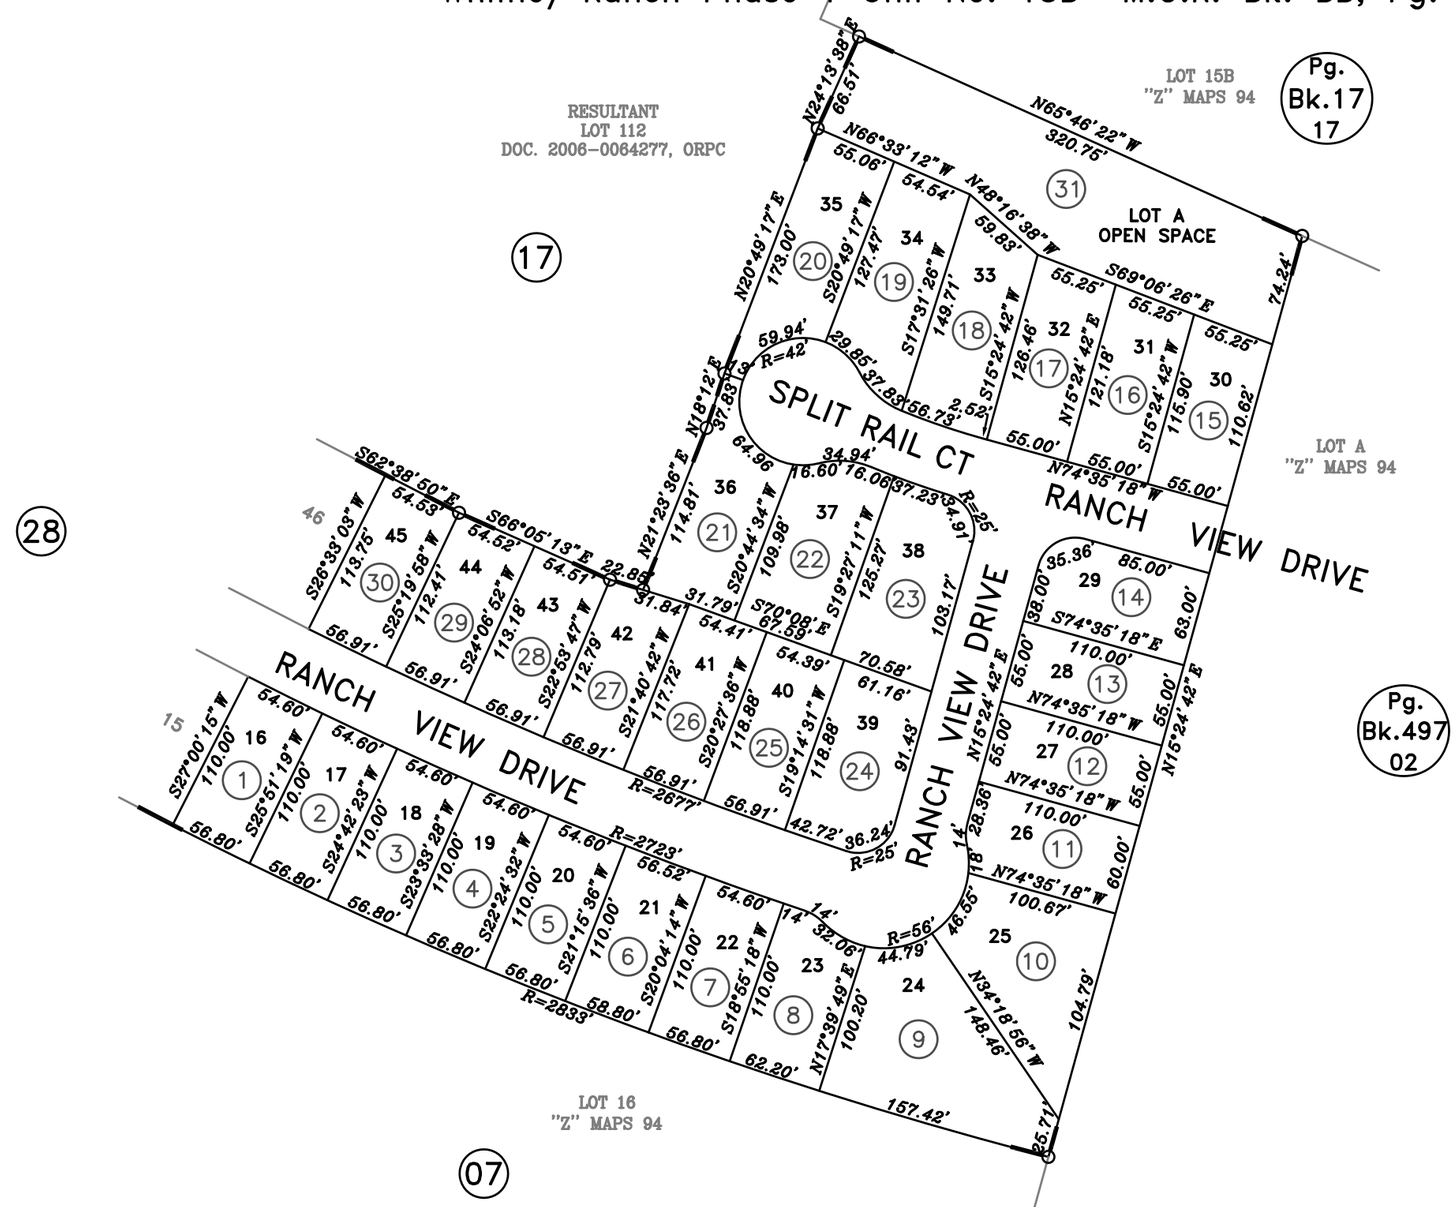

NOTE

This map was prepared for assessment purposes only, and is not intended to illustrate legal building sites or establish precedence over local ordinances. Official information concerning size or use of any parcel should be obtained from recorded documents and local governing agencies.

Assessor's Map Bk.489 Pg.29
County of Placer, Calif.

04–12–2007 DGV
Page Redrawn Electronically
Formerly Por 017–174–018–000

NOTE

All distances on curved lines are chord measurements.

NOTE

Assessor's Block Numbers Shown in Ellipses.
Assessor's Parcel Numbers Shown in Circles.