POR. SEC.2, T.11N., R.6E., M.D.B.&M.

Whitney Ranch Large Lot Subd., M.O.R. Bk. Z, Pg. 94

Whitney Ranch Ph. II–C Unit 41ABC M.O.R. Bk. DD, Pg. 50

489–38

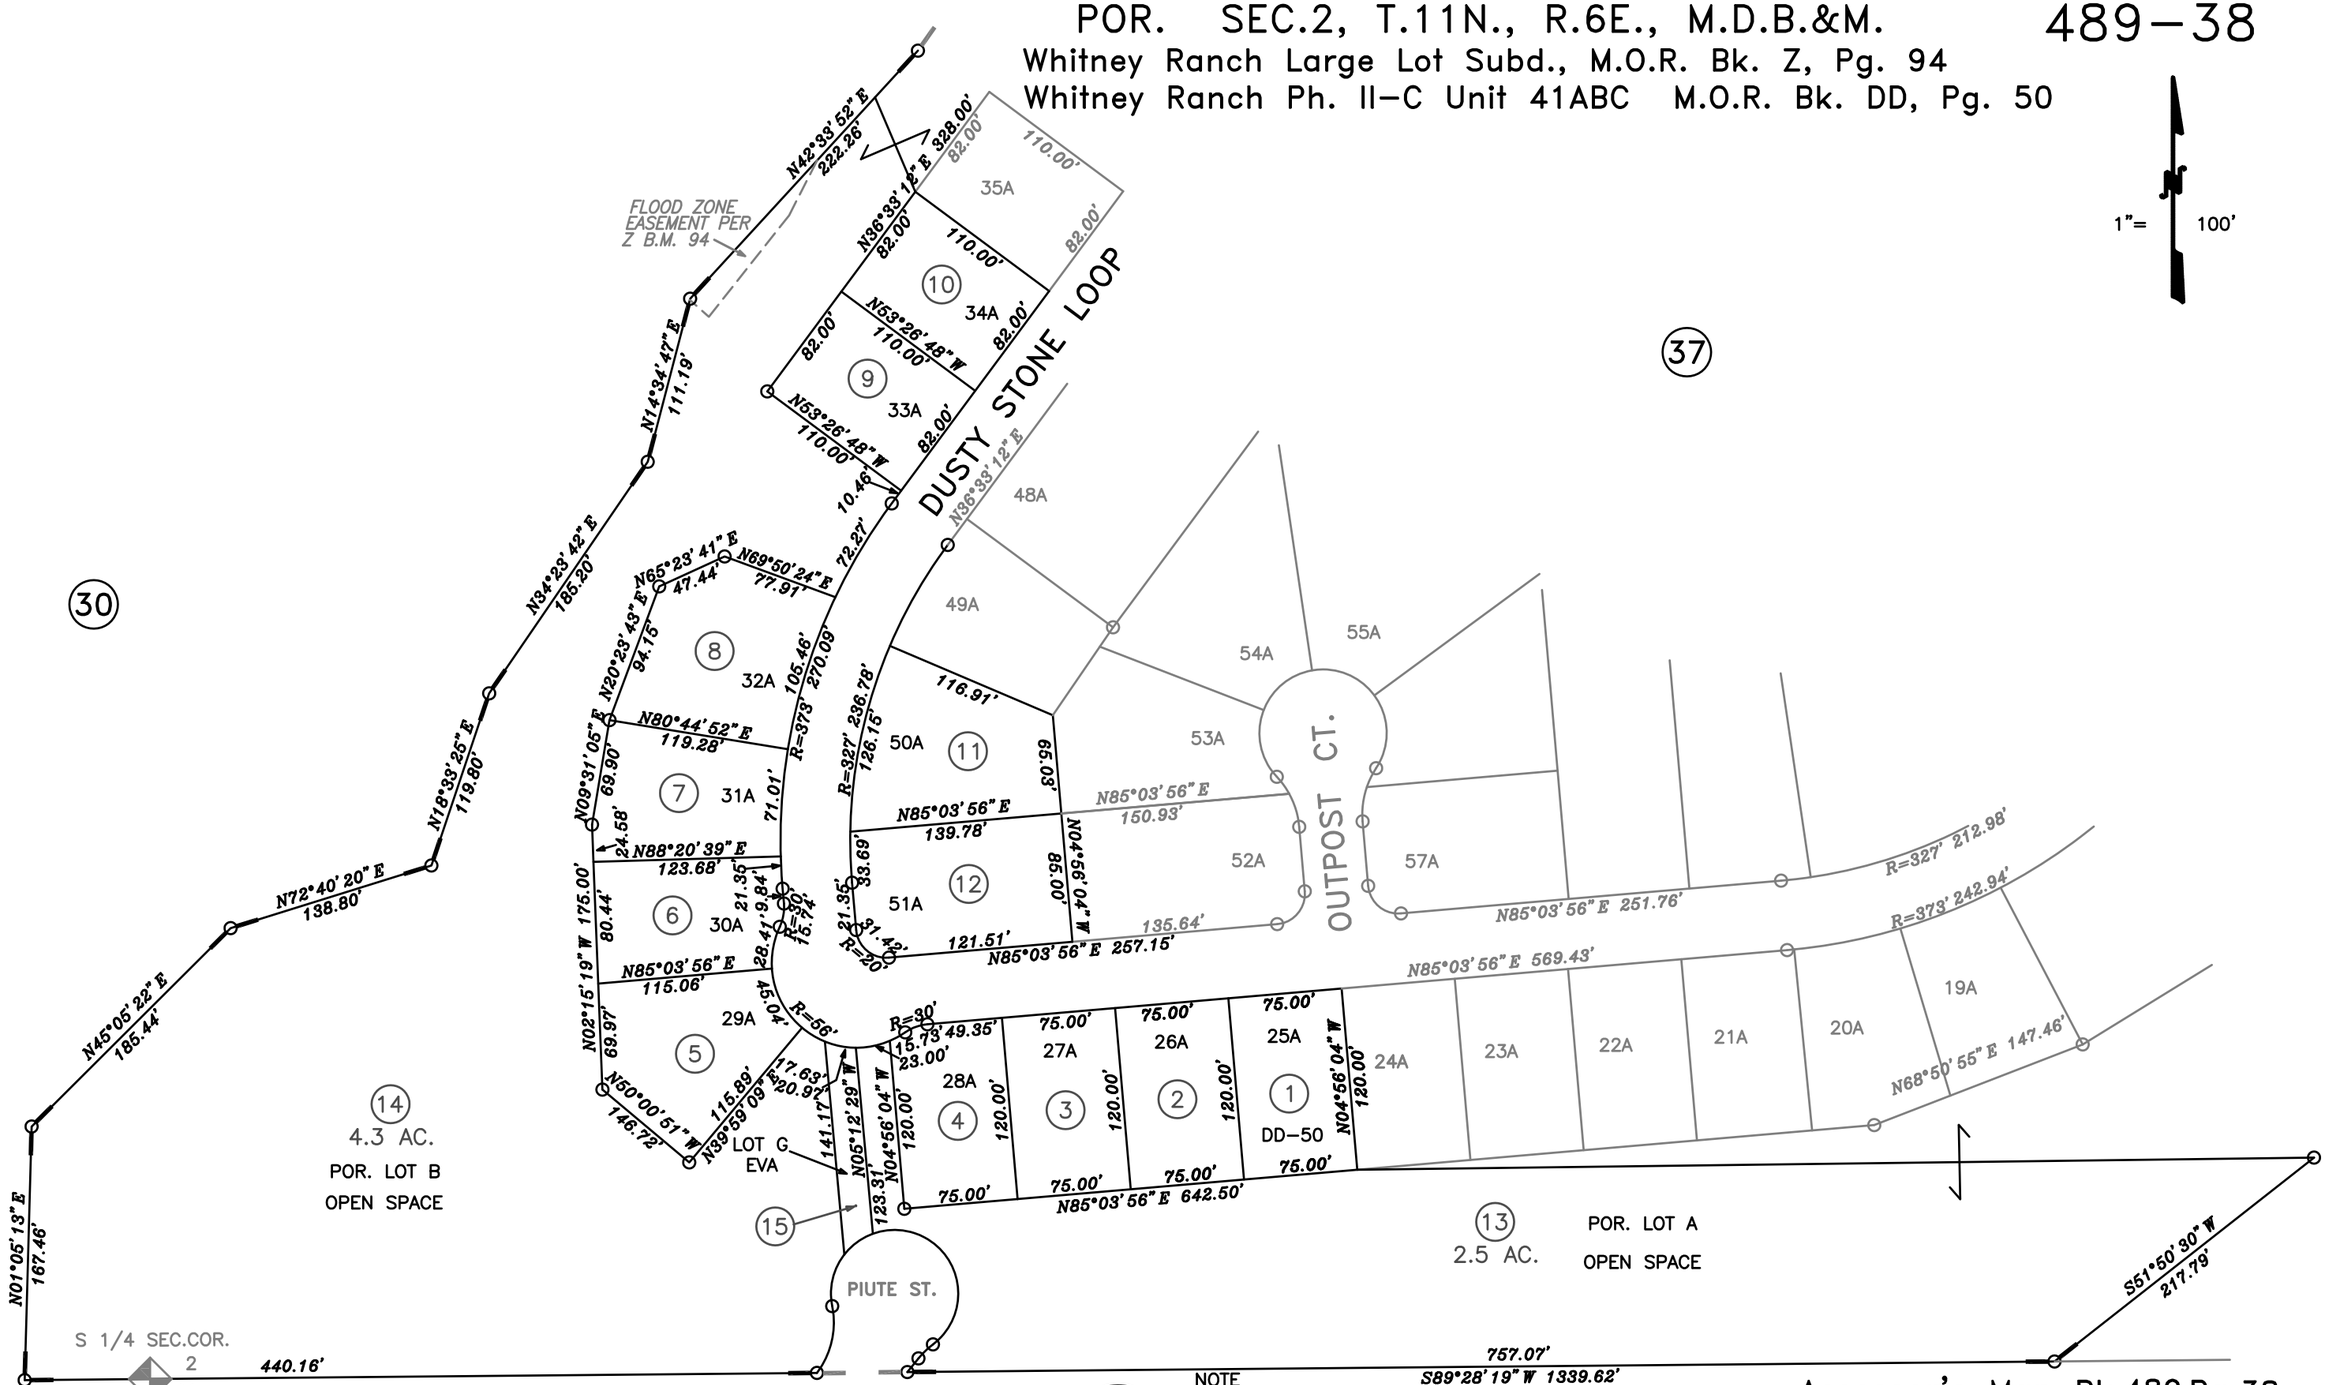

Pg.
Bk.373
13

07–14–2016 BWH
Page Redrawn Electronically
Formerly Por. 017–177–009–000

NOTE
All distances on curved lines are shown per recorded documentation

NOTE
This map was prepared for assessment purposes only, and is not intended to illustrate legal building sites or establish precedence over local ordinances. Official information concerning size or use of any parcel should be obtained from recorded documents and local governing agencies.

Assessor's Map Bk.489 Pg.38
Rocklin, Calif.

NOTE
Assessor's Block Numbers Shown in Ellipses.
Assessor's Parcel Numbers Shown in Circles.