APPROVED: Jim Hackworth
DIRECTOR OF PUBLIC WORKS

COUNTY OF PLACER
DEPARTMENT OF PUBLIC WORKS

STREET MONUMENTS
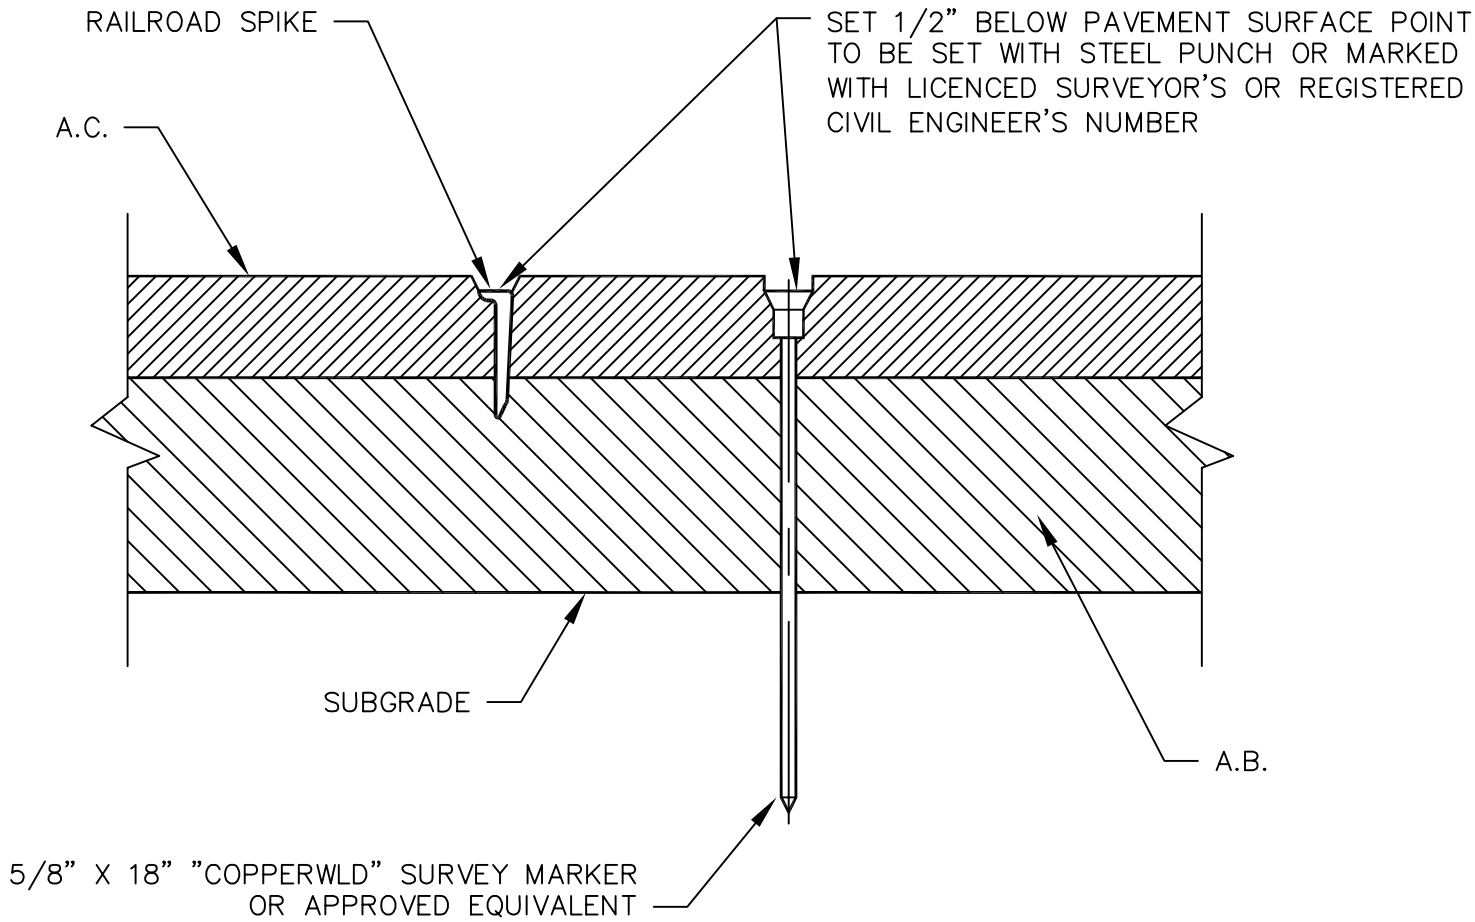
DATE: JULY, 2005	NTS	PLATE **S-3** (66)