APPROVED: Jerry Hackworth
DIRECTOR OF PUBLIC WORKS

**COUNTY OF PLACER**
**DEPARTMENT OF PUBLIC WORKS**

**ACCESS ROAD HAMMERHEAD**
**FOR UTILITY TRUCKS (OPTION 1)**

| DATE: JULY, 2005 | NTS | PLATE **U-22.1** (4) |
|---|---|---|

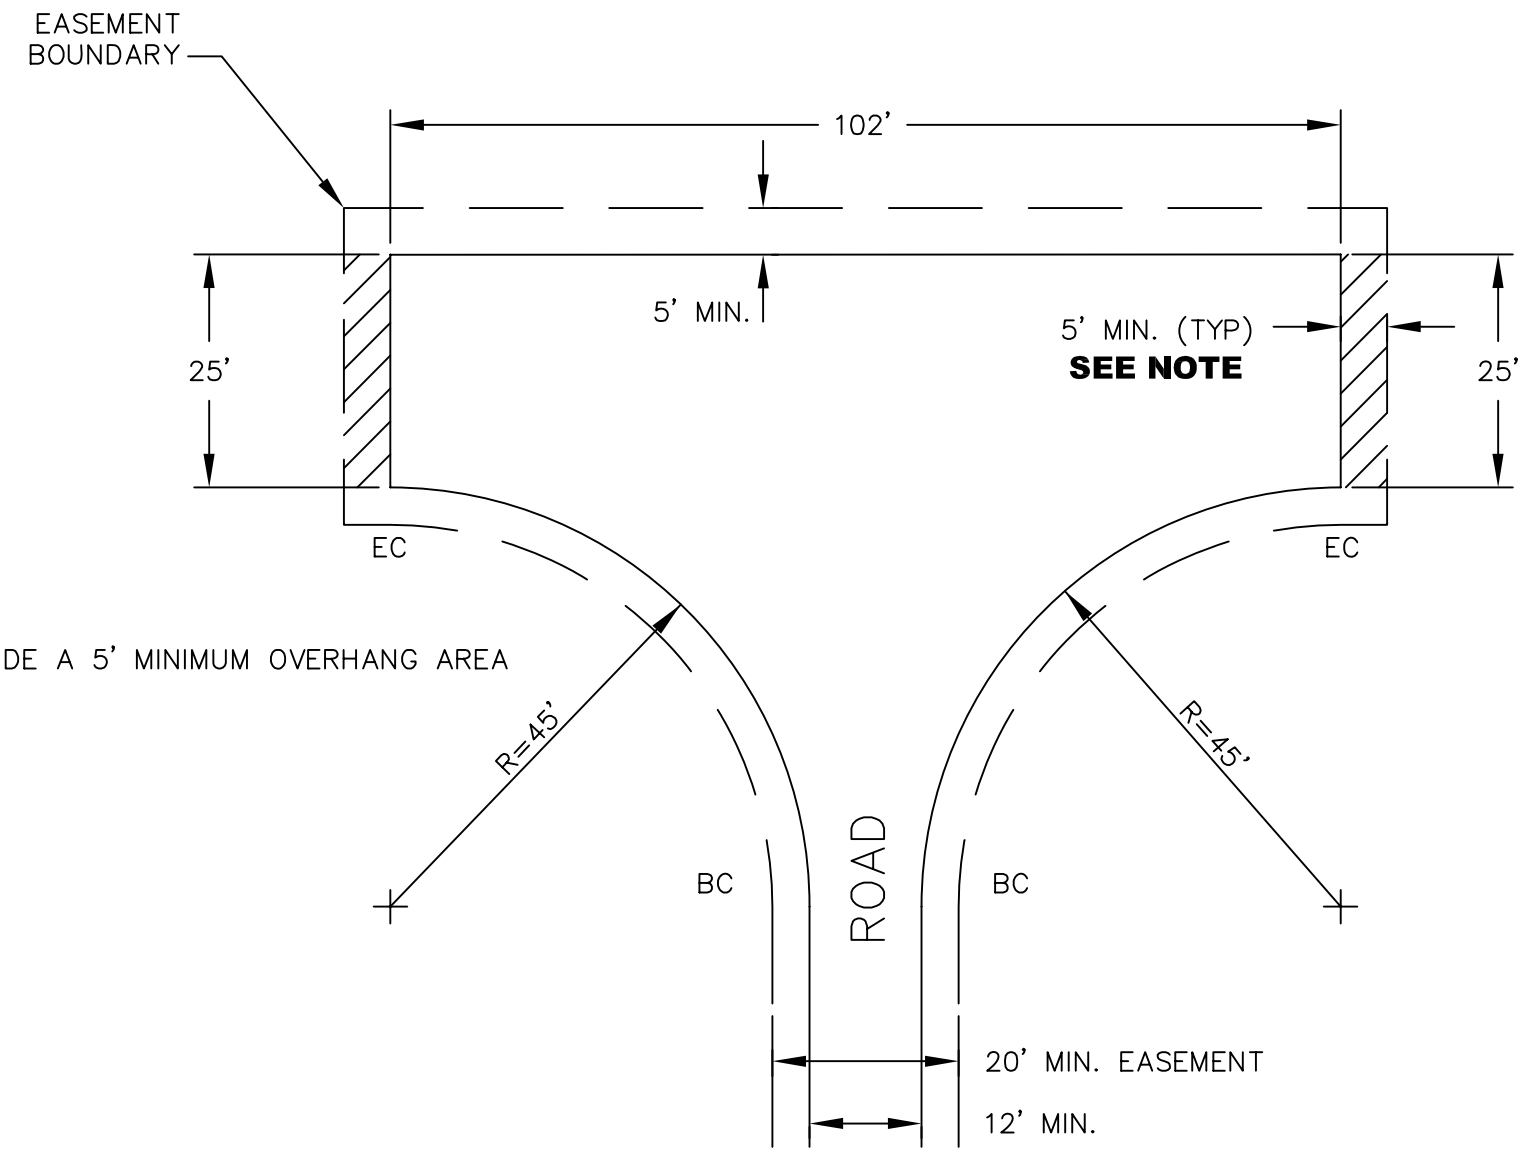


**NOTE:**

1. PROVIDE A 5' MINIMUM OVERHANG AREA