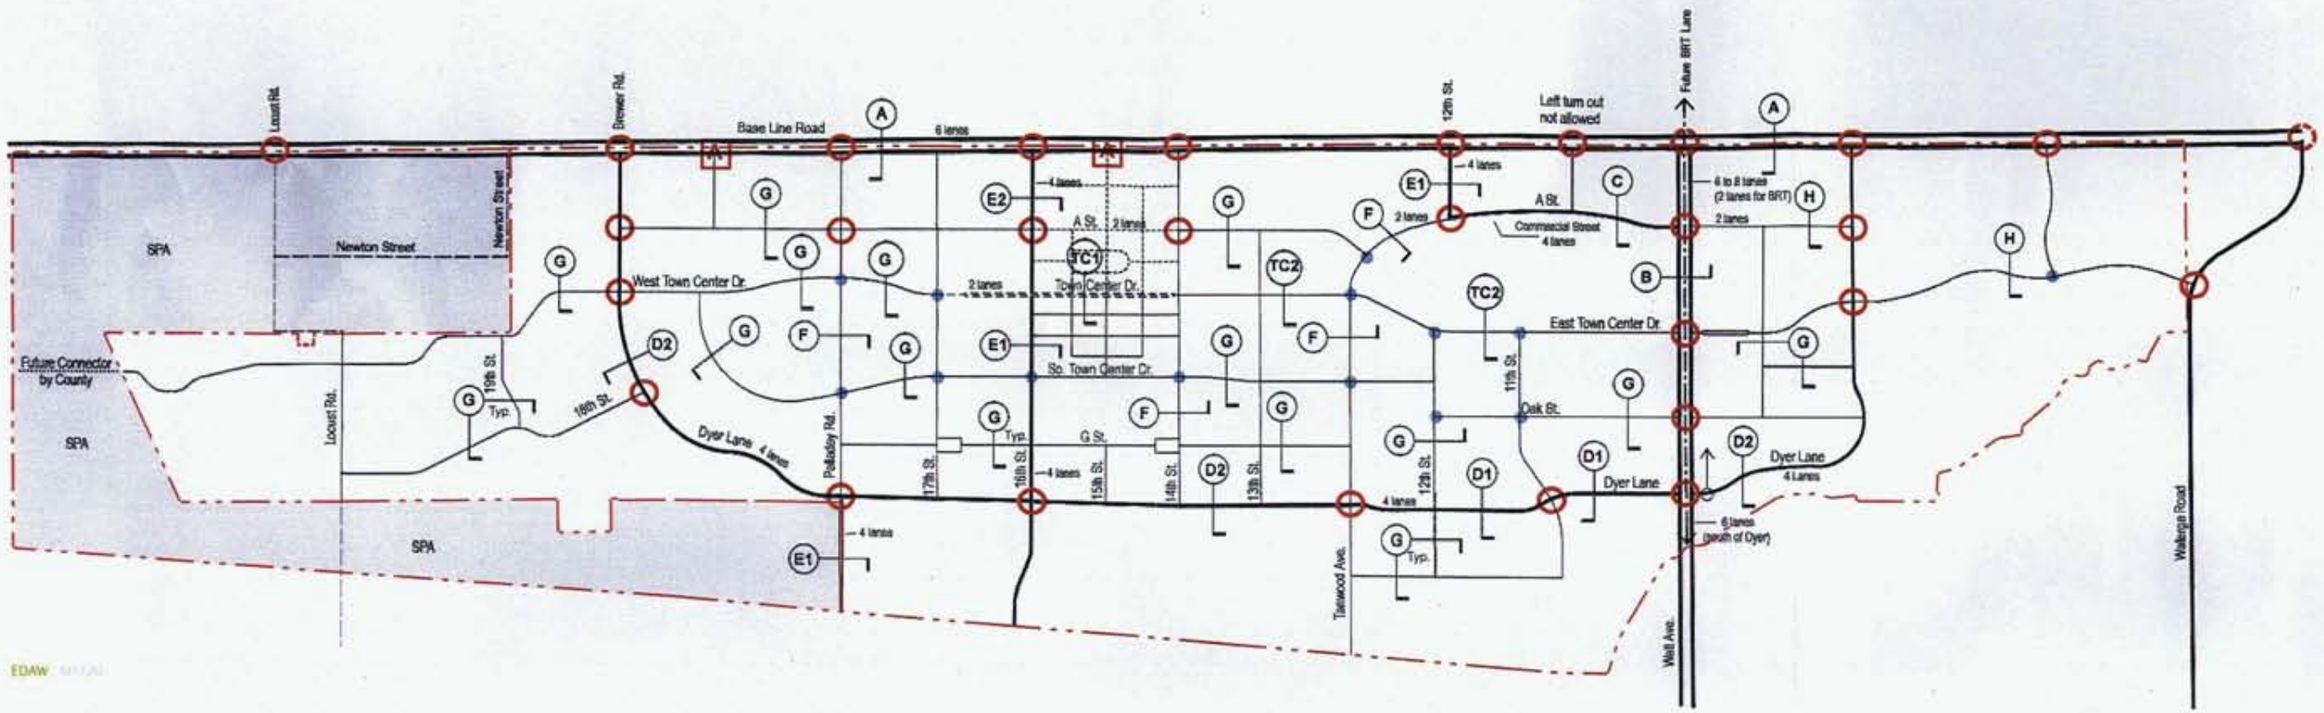

LEGEND

- Thoroughfare
- Major Arterial (4 lanes)
- Collector (2 lanes)
- Existing Road
- Future Road
- Town Center Drive
- Town Center Street
- Future BRT Lanes
- Roundabouts
- Traffic Signals
- Existing Traffic Signals
- Section Cuts

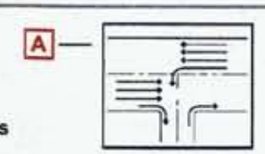

Left In, Right Out Only

NORTH

0 500 1000 2000 4000

67

EXHIBIT 4