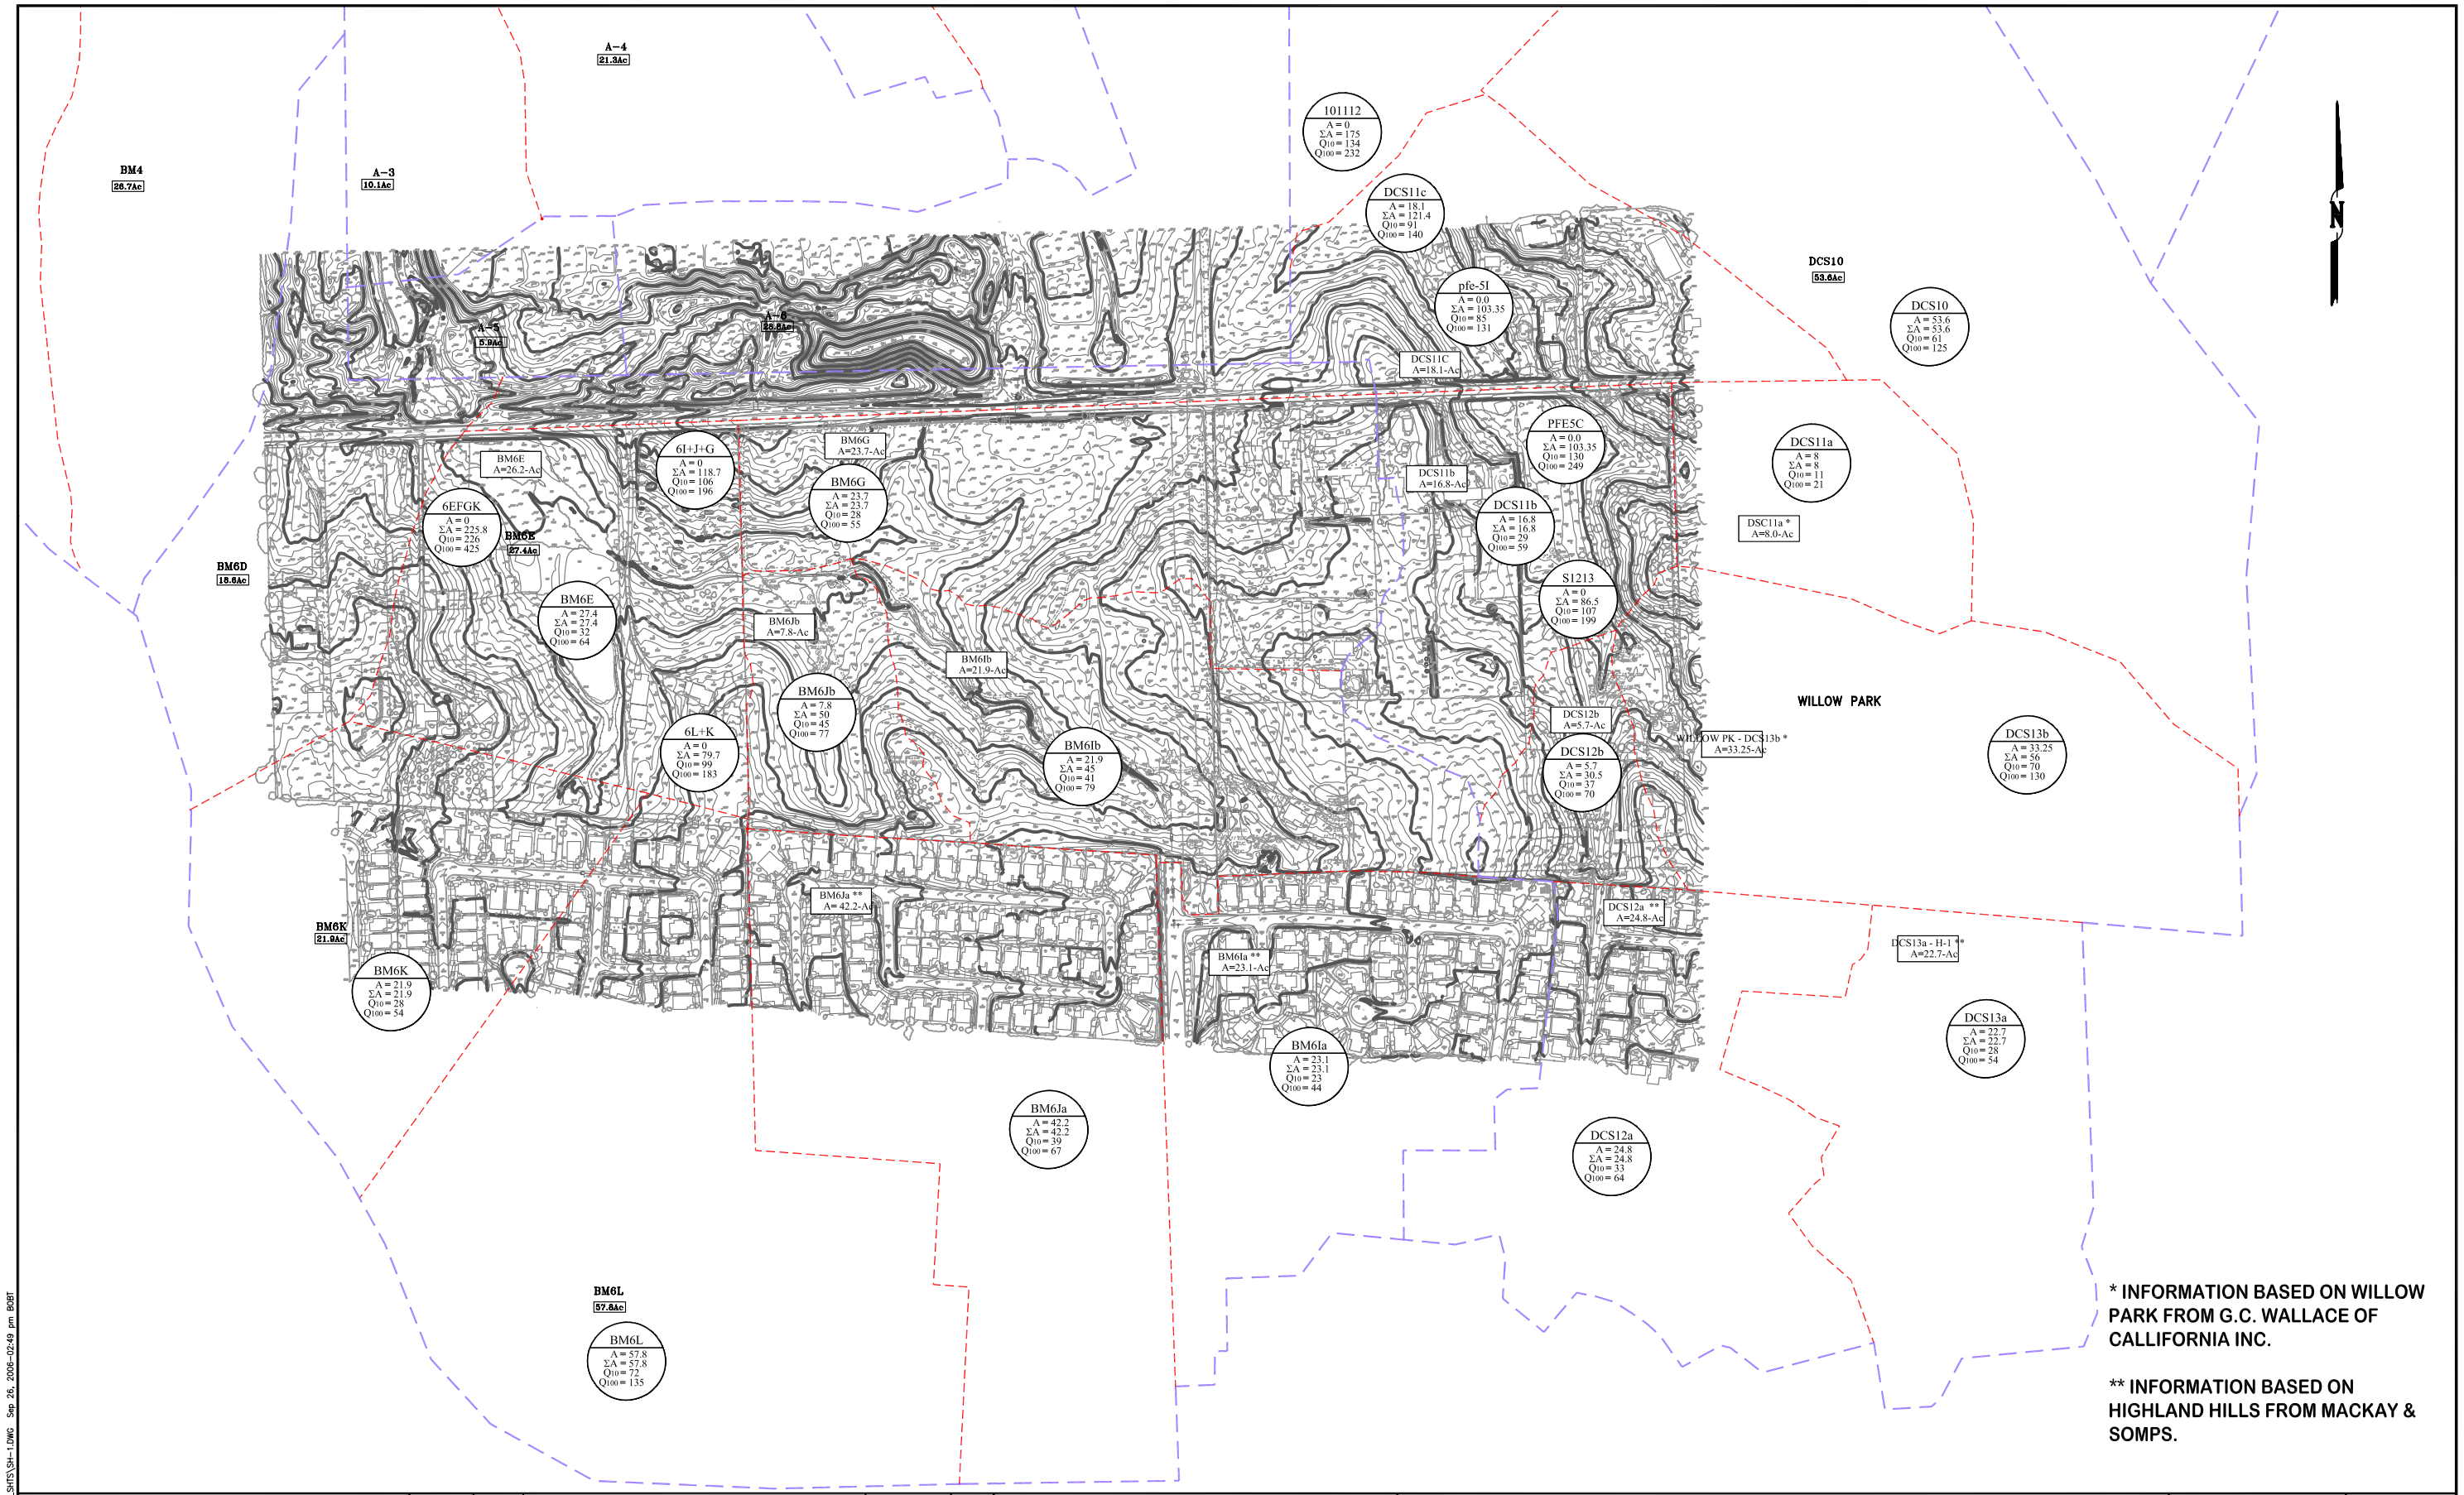

* INFORMATION BASED ON WILLOW PARK FROM G.C. WALLACE OF CALLIFORNIA INC.

** INFORMATION BASED ON HIGHLAND HILLS FROM MACKAY & SOMPS.

P:\PROJECTS\2003.42\ENG_SHTS\SH-1.DWG Sep 26, 2006-02:49 pm BGBT

DRAWN BY: L.J.H.	DESIGN BY: G.S.U.	REVISION	DATE	DESCRIPTION	APPROVED	DATE
CHECKED BY: G.S.U.	DWG: SH-1.dwg					
Dwg. P:\Projects\2003.42\eng_shts\SH-1.dwg						

CIVIL ENGINEERING SOLUTIONS INC.
1325 Howe Avenue, Suite 202
Sacramento CA. 95825
(916) 563 - 7300 fax (916) 563 - 7362

WHISPER CREEK
PRE-PROJECT SHED MAP

CITY OF LINCOLN | PLACER COUNTY | CALIFORNIA

DATE: 01/2006
SCALE: 1"=200'
W.O. NO. 2003.42

SHEET SH-1 OF 2