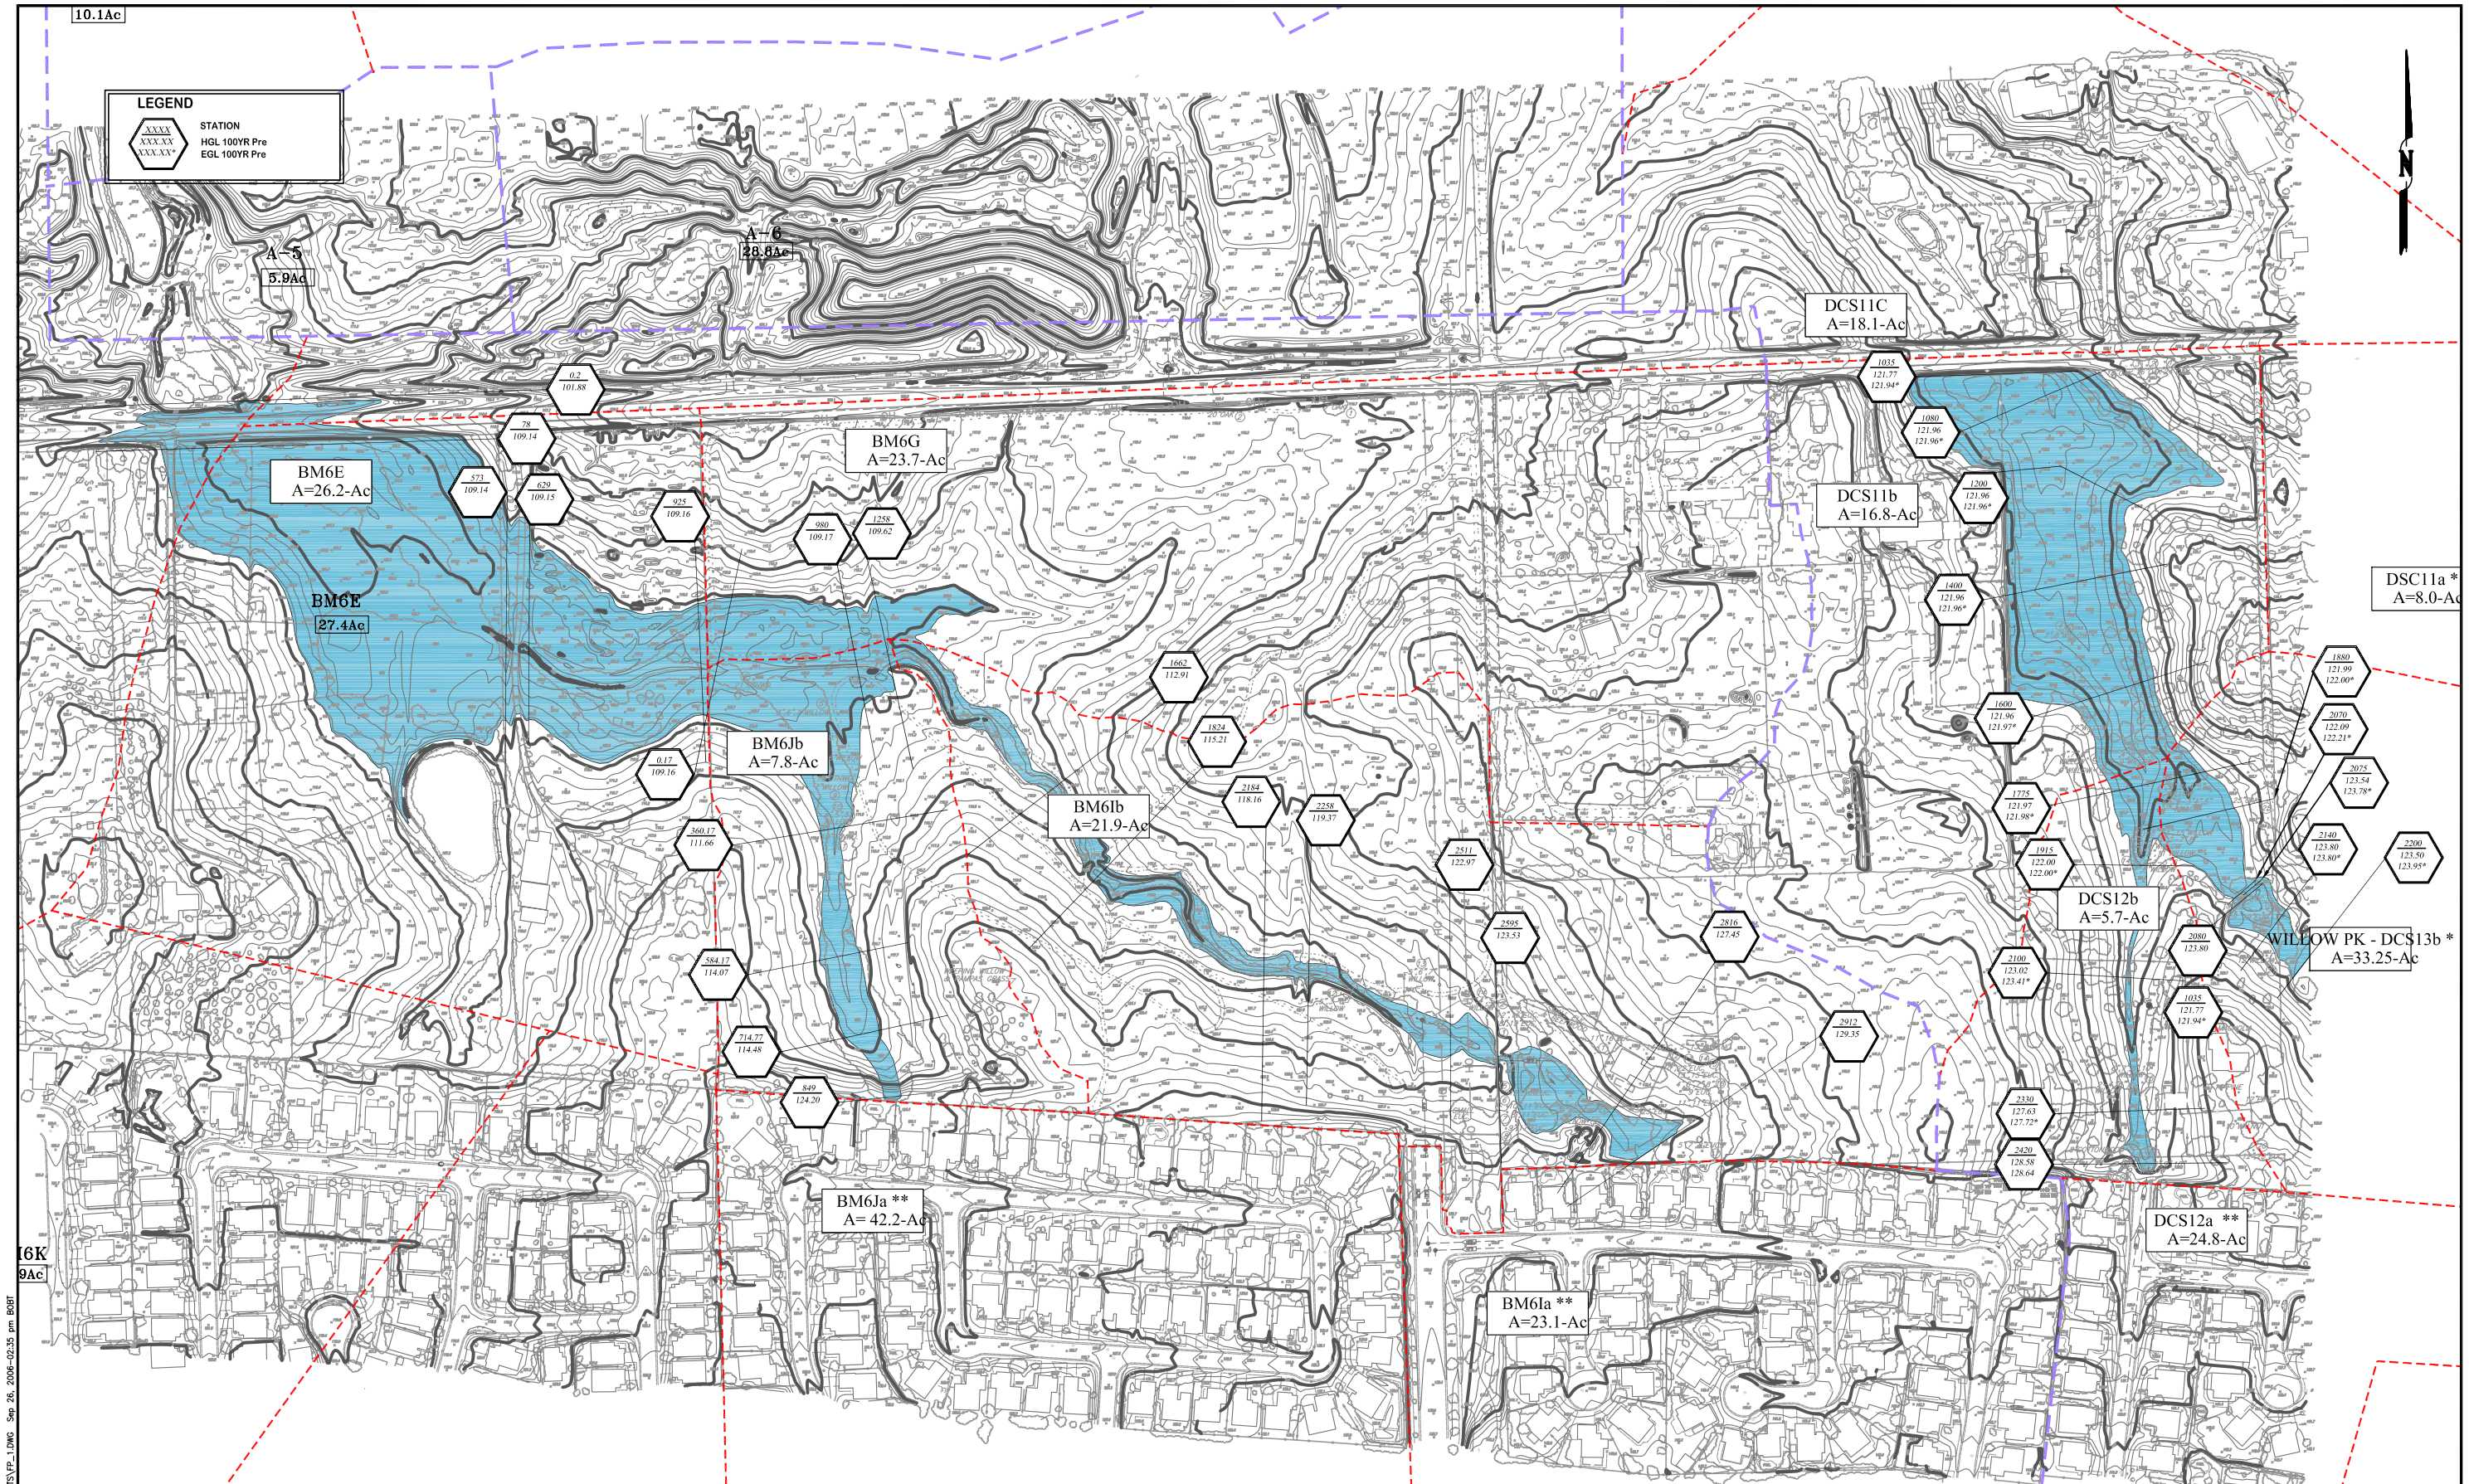

REVISION	DATE	DESCRIPTION	APPROVED	DATE

DRAWN BY: L.J.H. DESIGN BY: G.S.U.

CHECKED BY: G.S.U. DWG: FP-1.dwg

Dwg. P:\Projects\2003.42\eng_shts\FP-1.dwg

CIVIL ENGINEERING SOLUTIONS INC.
1325 Howe Avenue, Suite 202
Sacramento CA. 95825
(916) 563 - 7300 fax (916) 563 - 7362

WHISPER CREEK
PRE-PROJECT FLOODPLAIN MAP

CITY OF LINCOLN PLACER COUNTY CALIFORNIA

DATE: 01/2006

SCALE: 1"=120'

W.O. NO. 2003.42

SHEET FP-1 OF 2

P:\PROJECTS\2003.42\ENG_SHTS\FP-1.DWG Sep 26, 2006-02:35 pm BGBT