CORNER RECORD

COUNTY OF PLACER, CALIFORNIA

City of _____ Document Number 20070002

Brief Legal Description LOT 606 TODD VALLEY ESTATES 5B J/MAPS/03

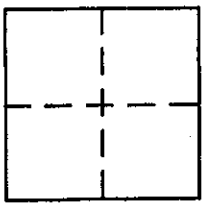

SW 1/4 SEC. 6 T 13 N R 10 E

CORNER TYPE

Government Corner ☐ Control ☐
Meander ☐ Property ☒
Rancho ☐ Other ☐
Date of Survey _____

COORDINATES (Optional)

N. _____
E. _____
Zone _____ Datum _____
Elev. _____

Corner — Left as found ☐ Found and tagged ☐ Established ☐ Reestablished ☐ Rebuilt ☐

Identification and type of corner found: Evidence used to identify or procedure used to establish or reestablish corner:
FOUND THE EAST CORNERS OF LOT 606 IN RECORD POSITIONS BASED SURVEY ON THEM

A description of the physical condition of the monument as found and as set or reset: SET 3/4" REBAR WITH PLASTIC CAP MKD LS 3062

BOOK 11 CORNER RECORDS PAGE 94

SURVEYOR'S STATEMENT

This Corner Record was prepared by me or under my direction in conformance with the Land Surveyors' Act on SEPT 24, 2007.

Signed Emerson L. Smith L.S. or R.C.E. Number LS 3062

LICENSED LAND SURVEYOR EMERSON L. SMITH LS 3062 Exp. 6/30/08 STATE OF CALIFORNIA

COUNTY SURVEYOR'S STATEMENT

This Corner Record was received SEPT 26 2007 and examined and filed MARCH 14 2008 20 ____.

Signed Chas B. Grant LS 6158 Title DEPUTY COUNTY SURVEYOR
LICENSE EXPIRES 3-31-10

LICENSED LAND SURVEYOR CHARLES B. GRANT Exp. 3-31-10 No. 6158 STATE OF CALIFORNIA

County Surveyor's Comment _____

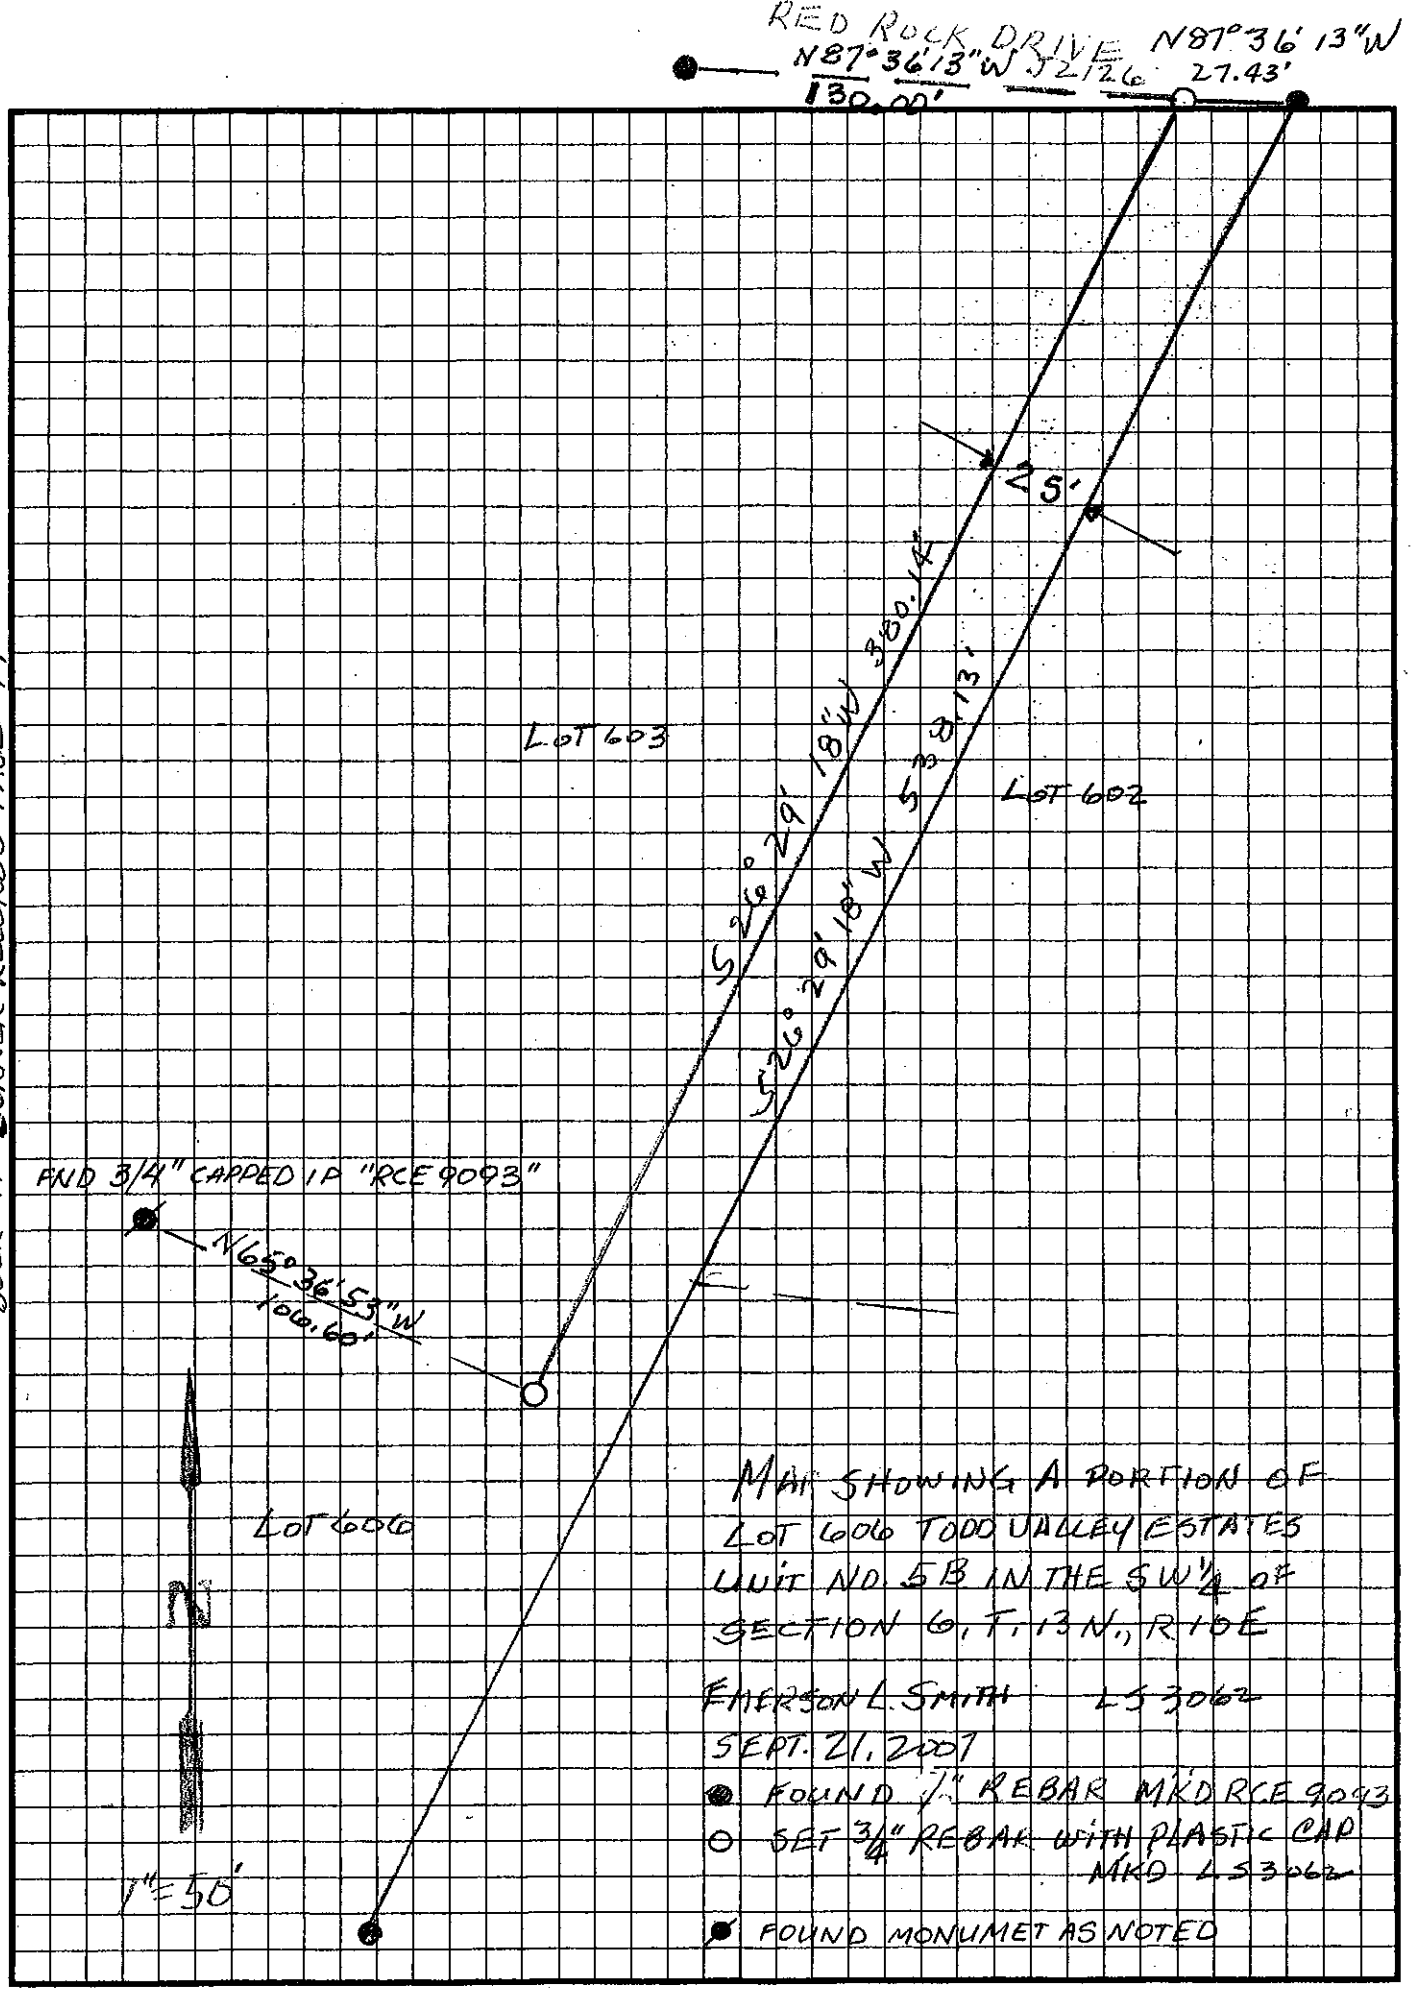

BOOK 11 CORNER RECORDS PAGE 94