# CORNER RECORD

Document Number _____

City of _____ County of PLACER, California

Brief Legal Description LOT 18 BLOCK "O" SQUAW VALLEY ESTATES SUB. #3
BOOK "E" OF MAPS PAGE 93

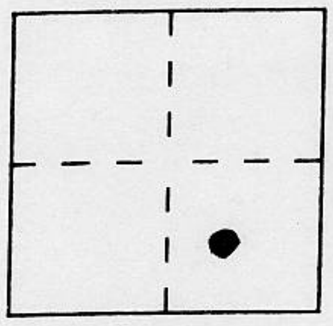

SEC. 29
T. 16 N.
R. 16 E.
M.D.M.

**CORNER TYPE**

Government Corner ☐ Control ☐
Meander ☐ Property ☑
Rancho ☐ Other ☐
Date of Survey 8-10-97

**COORDINATES** *(Optional)*

N. _____
E. _____
Zone _____ Datum _____
Elev. _____

**Corner** — Left as found ☐ Found and tagged ☐ Established ☐ Reestablished ☑ Rebuilt ☐

Identification and type of corner found: Evidence used to identify or procedure used to establish or reestablish the corner:

● = FOUND 1/2" REBAR, NO TAG (UNLESS OTHERWISE NOTED)
⊗ = FOUND 1/2" IRON PIPE, NO TAG
⊗ = FOUND 5/8" REBAR W/PLASTIC CAP RCE 18629
\ = FOUND 1/4" X 1 1/4" FLAT IRON BAR

A description of the physical condition of the monument as found and as set or reset:

○ = SET 3/4" IRON PIPE W/PLASTIC PLUG STAMPED L.S. 5549

JN 97106

**SURVEYOR'S STATEMENT**

This Corner Record was prepared by me or under my direction in conformance with the Land Surveyors' Act on AUG. 11 19 97.

Signed Charles R. Sage Jr. L.S. or R.C.E. Number L.S. 5549
LIC. EXPIRES 6-30-01

LICENSED LAND SURVEYOR
CHARLES R. SAGE JR.
SEAL
No. 5549
STATE OF CALIFORNIA

**COUNTY SURVEYOR'S STATEMENT**

This Corner Record was received August 19 1997 and examined and filed January 21 1999.

Signed Ned J. Snyder Title Deputy Co. Surveyor

LICENSED LAND SURVEYOR
NED
J.
SNYDER
L. S. 3798
Exp. 6-30-00
STATE OF CALIFORNIA

**County Surveyor's Comment** —

BOOK 6 of CORNER RECORDS, PAGE 11

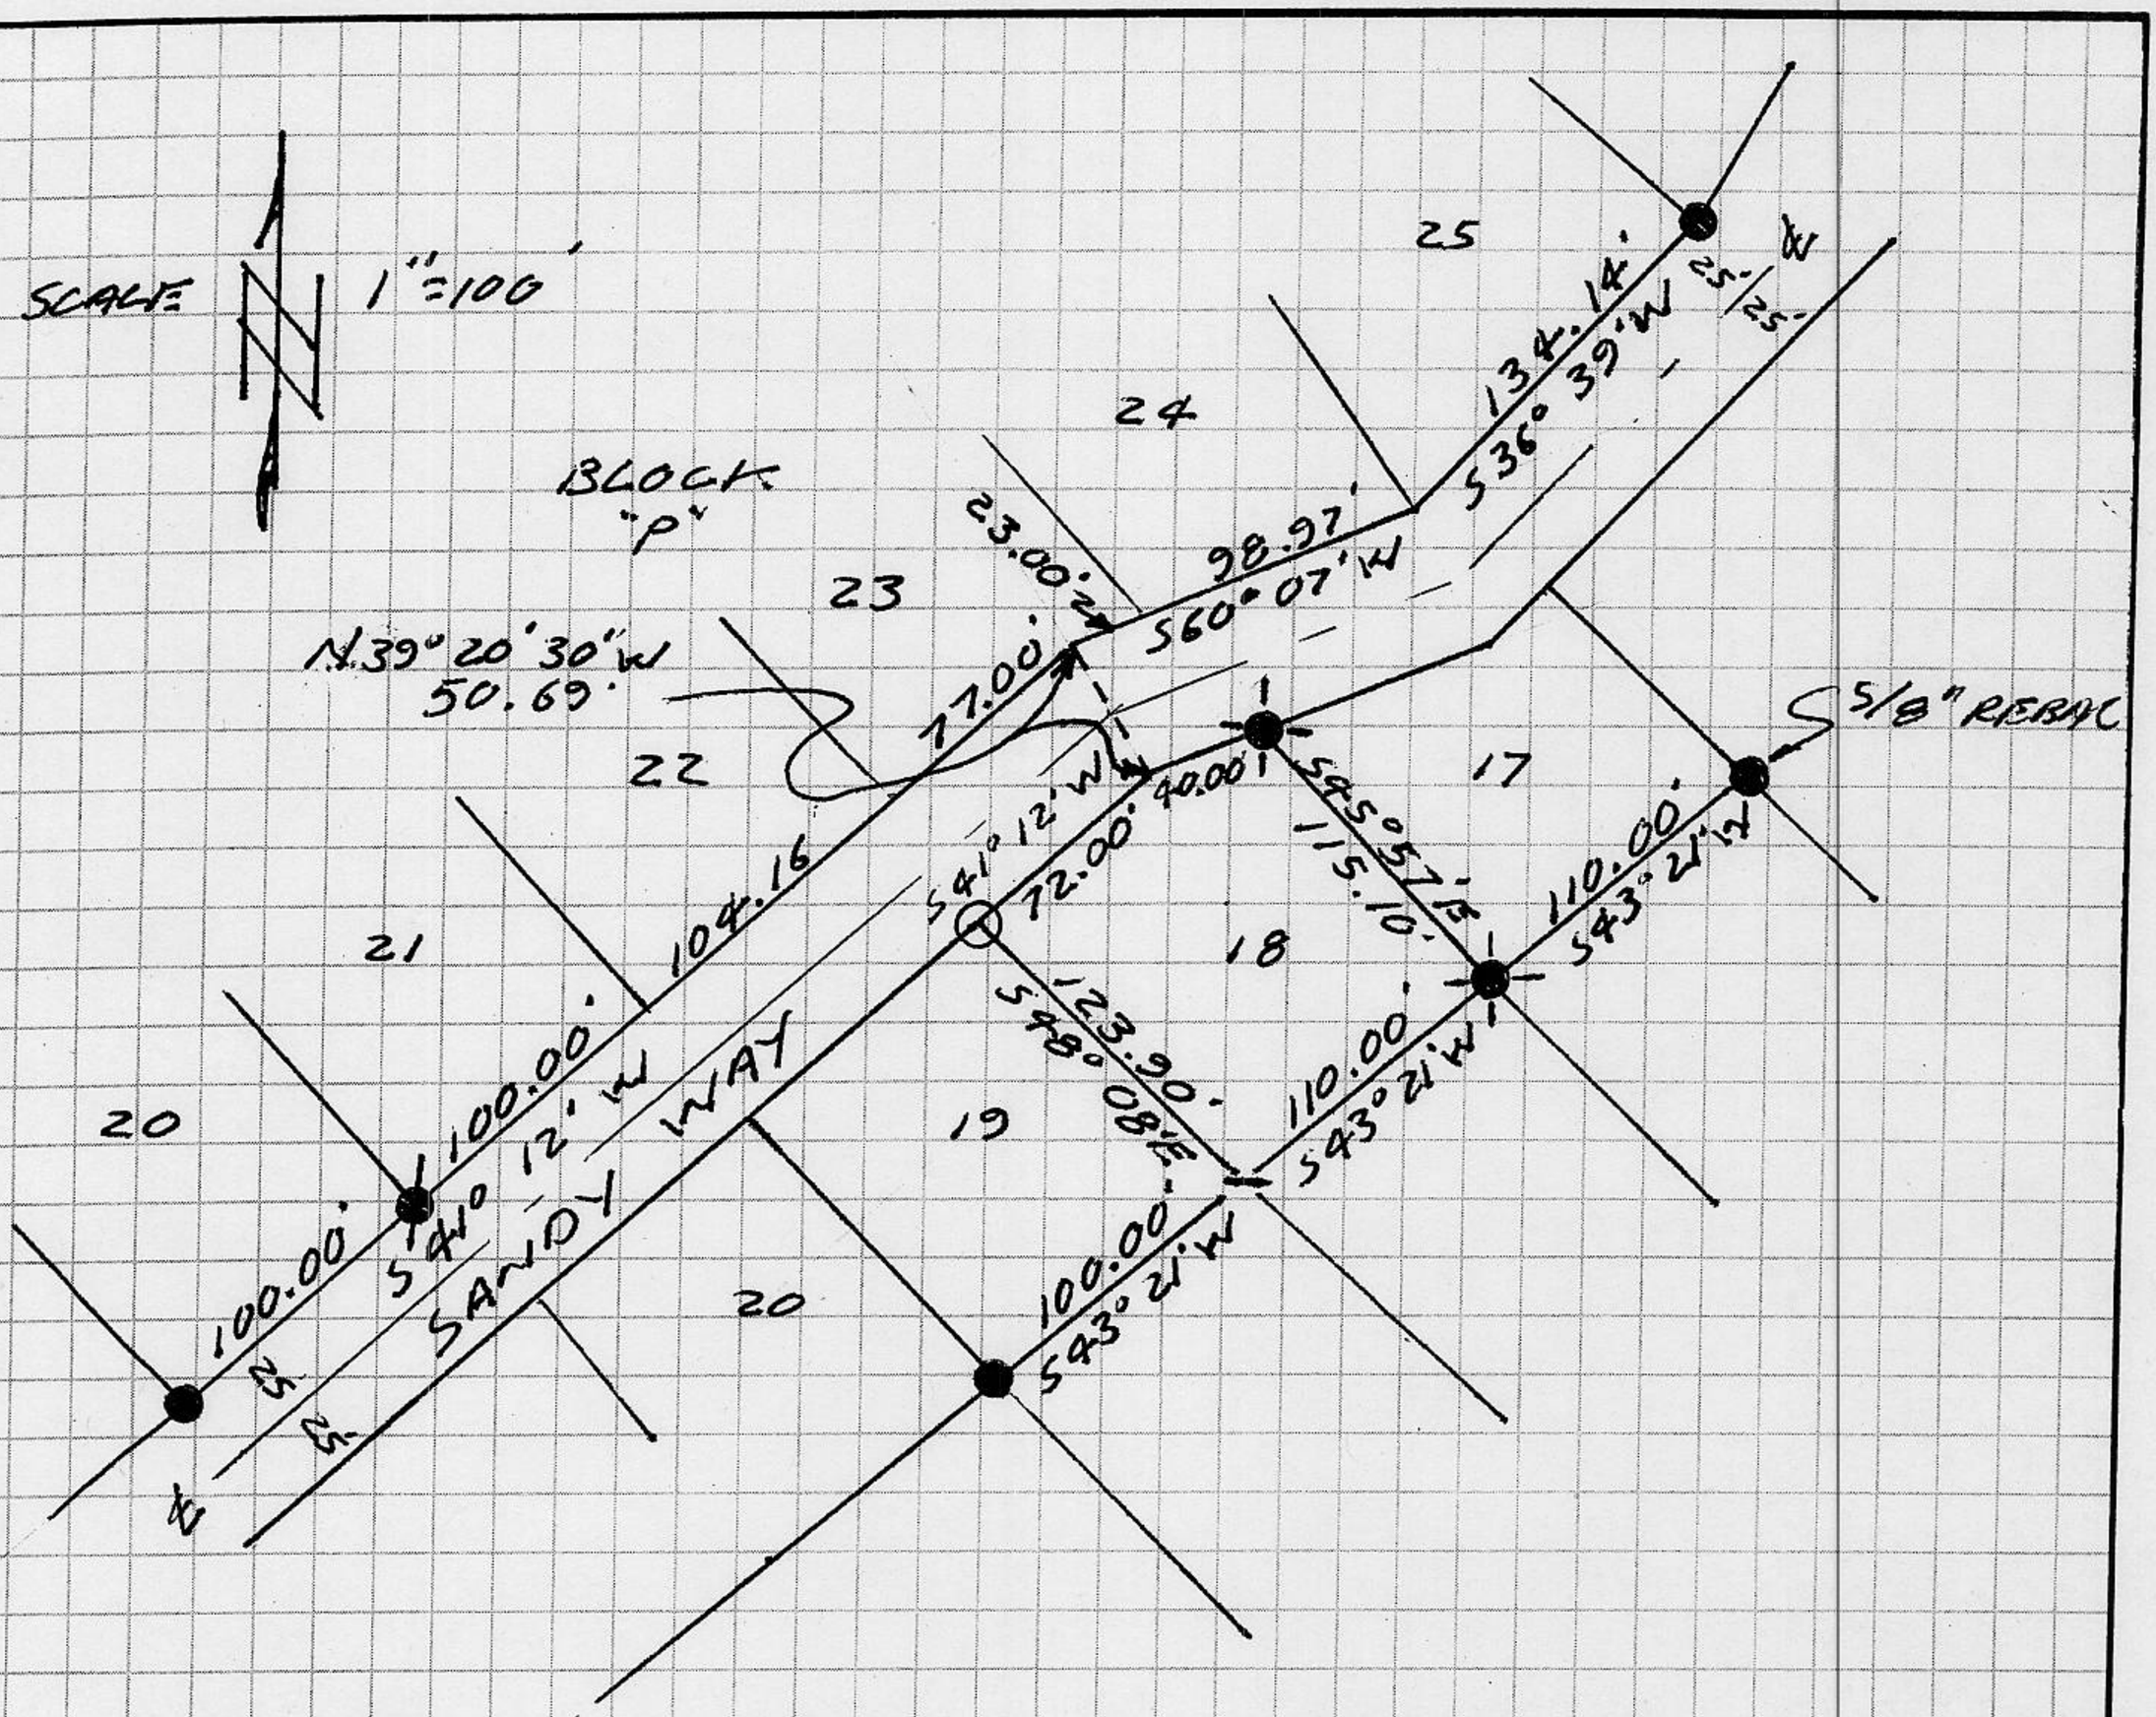


NOTE: THE BEARINGS AND DISTANCES SHOWN ARE RECORD PER "E"/MAPS/93. NO MATERIAL DISCREPANCIES WITH RECORD INFORMATION WERE FOUND.