(For County Use Only)

CORNER RECORD

COUNTY OF Placer T. 16N R. 13E M.D.B. MERIDIAN CALIFORNIA

CORNER TYPE: GOV'T. CORNER [X] MEANDER [ ] RANCHO [ ] CONTROL [ ] OTHER [ ]

CORNER IDENTIFICATION — DATE OF VISIT August 6 19 79

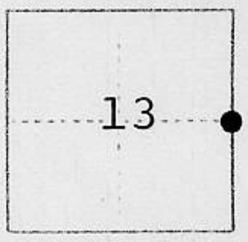

CORNER — LEFT AS FOUND [X] FOUND AND TAGGED [ ] REESTABLISHED OBLITERATED CORNER [ ] REBUILT [ ]

PHYSICAL DESCRIPTION OF CORNER FOUND; EVIDENCE AND METHOD USED TO IDENTIFY OR REESTABLISH

Found standard B.L.M. Brass Cap Monument in large stone mound. Verified position by checking witness evidence noted in "Remonumentation" notes of this corner by B.L.M. and completed on November 3, 1975.

PHYSICAL DESCRIPTION OF MONUMENTS REBUILT OR PERPETUATED

CALIFORNIA COORDINATE SYSTEM ORDER: FIRST [ ] SECOND [ ] THIRD [ ]

STATIONS USED: NGS (USC & GS) [ ] STATE [ ] COUNTY [ ] OTHER [ ] STATION _____ STATION _____

ZONE _____ ELEVATION _____ NORTHINGS (Y) _____ EASTINGS (X) _____

(Fold)

SKETCH: (Include reference tie or witness points, remarks and topo of area)

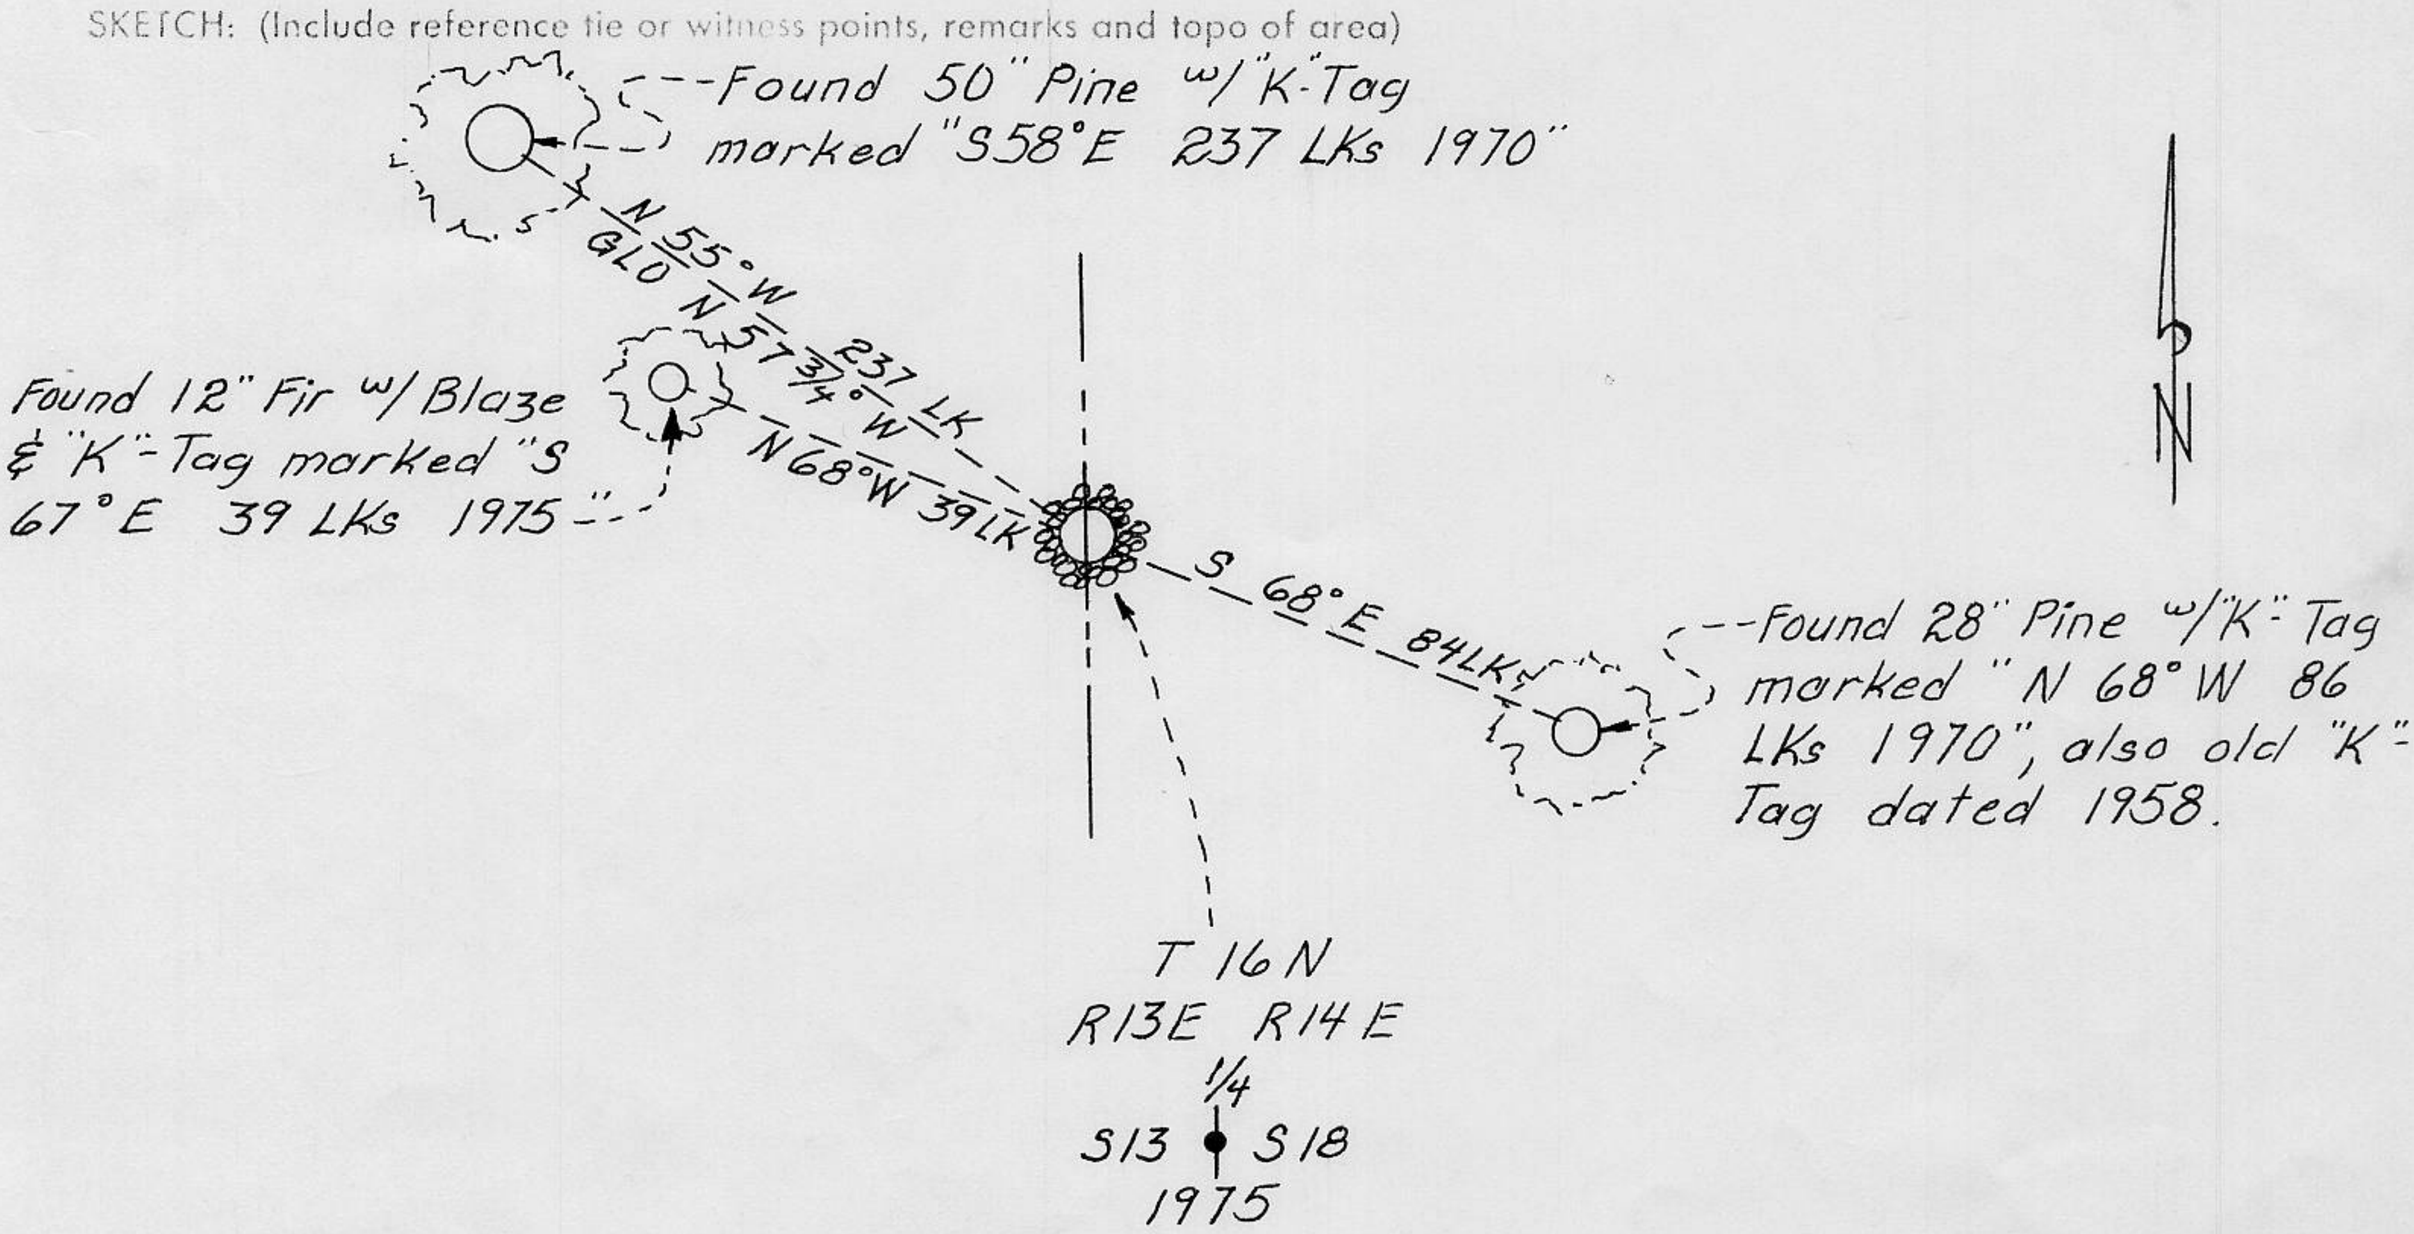

Book 1 Corner Records Page 56

SURVEYOR'S CERTIFICATE

THIS CORNER RECORD WAS PREPARED BY ME OR UNDER MY DIRECTION IN CONFORMANCE WITH THE LAND SURVEYORS ACT ON October 1, 1979 19

SIGNED: Jerry Tippin

L.S. or R.C.E. No.: L.S. 3422

LICENSED LAND SURVEYOR JERRY W. TIPPIN SEAL L.S. 3422 STATE OF CALIFORNIA

COUNTY SURVEYOR'S CERTIFICATE

THE CORNER RECORD WAS RECEIVED Oct 10 1979

AND EXAMINED AND FILED Oct 29 1979

BY: John H Rutgers

TITLE: DEPUTY COUNTY SURVEYOR

DOCUMENT No. _____

STATEMENT ON BACK OF SHEET

YES [ ] NO [ ]