(For County Use Only)

CORNER RECORD

COUNTY OF PLACER T. 11 N. R. 7 E. M. D. MERIDIAN CALIFORNIA

CORNER TYPE: GOV'T. CORNER ☒ MEANDER ☐ RANCHO ☐ CONTROL ☐ OTHER ☐

CORNER IDENTIFICATION — DATE OF VISIT AUGUST 24 1979

28

THE NW COR. OF SEC. 28

CORNER — LEFT AS FOUND ☒ FOUND AND TAGGED ☐ REESTABLISHED OBLITERATED CORNER ☐ REBUILT ☐

PHYSICAL DESCRIPTION OF CORNER FOUND; EVIDENCE AND METHOD USED TO IDENTIFY OR REESTABLISH

FOUND GRANITE MONUMENT AT FENCE INTERSECTION, FLUSH WITH GROUND AND TAGGED "RCE 18842". USED AS SECTION CORNER IN BOOK 7 OF PARCEL MAPS, PAGE 150, P.C.R.

PHYSICAL DESCRIPTION OF MONUMENTS REBUILT OR PERPETUATED

SET 2" DIA. BRASS CAP, MARKED AS REFERENCE MONUMENT, IN 1½" I.D. I. PIPE 10.00 FEET WEST OF GRANITE MONUMENT.

CALIFORNIA COORDINATE SYSTEM ORDER: FIRST ☐ SECOND ☐ THIRD ☐

STATIONS USED: NGS (USC & GS) ☐ STATE ☐ COUNTY ☐ OTHER ☐ STATION _____ STATION _____

ZONE _____ ELEVATION _____ NORTHINGS (Y) _____ EASTINGS (X) _____

SKETCH: (Include reference tie or witness points, remarks and topo of area)

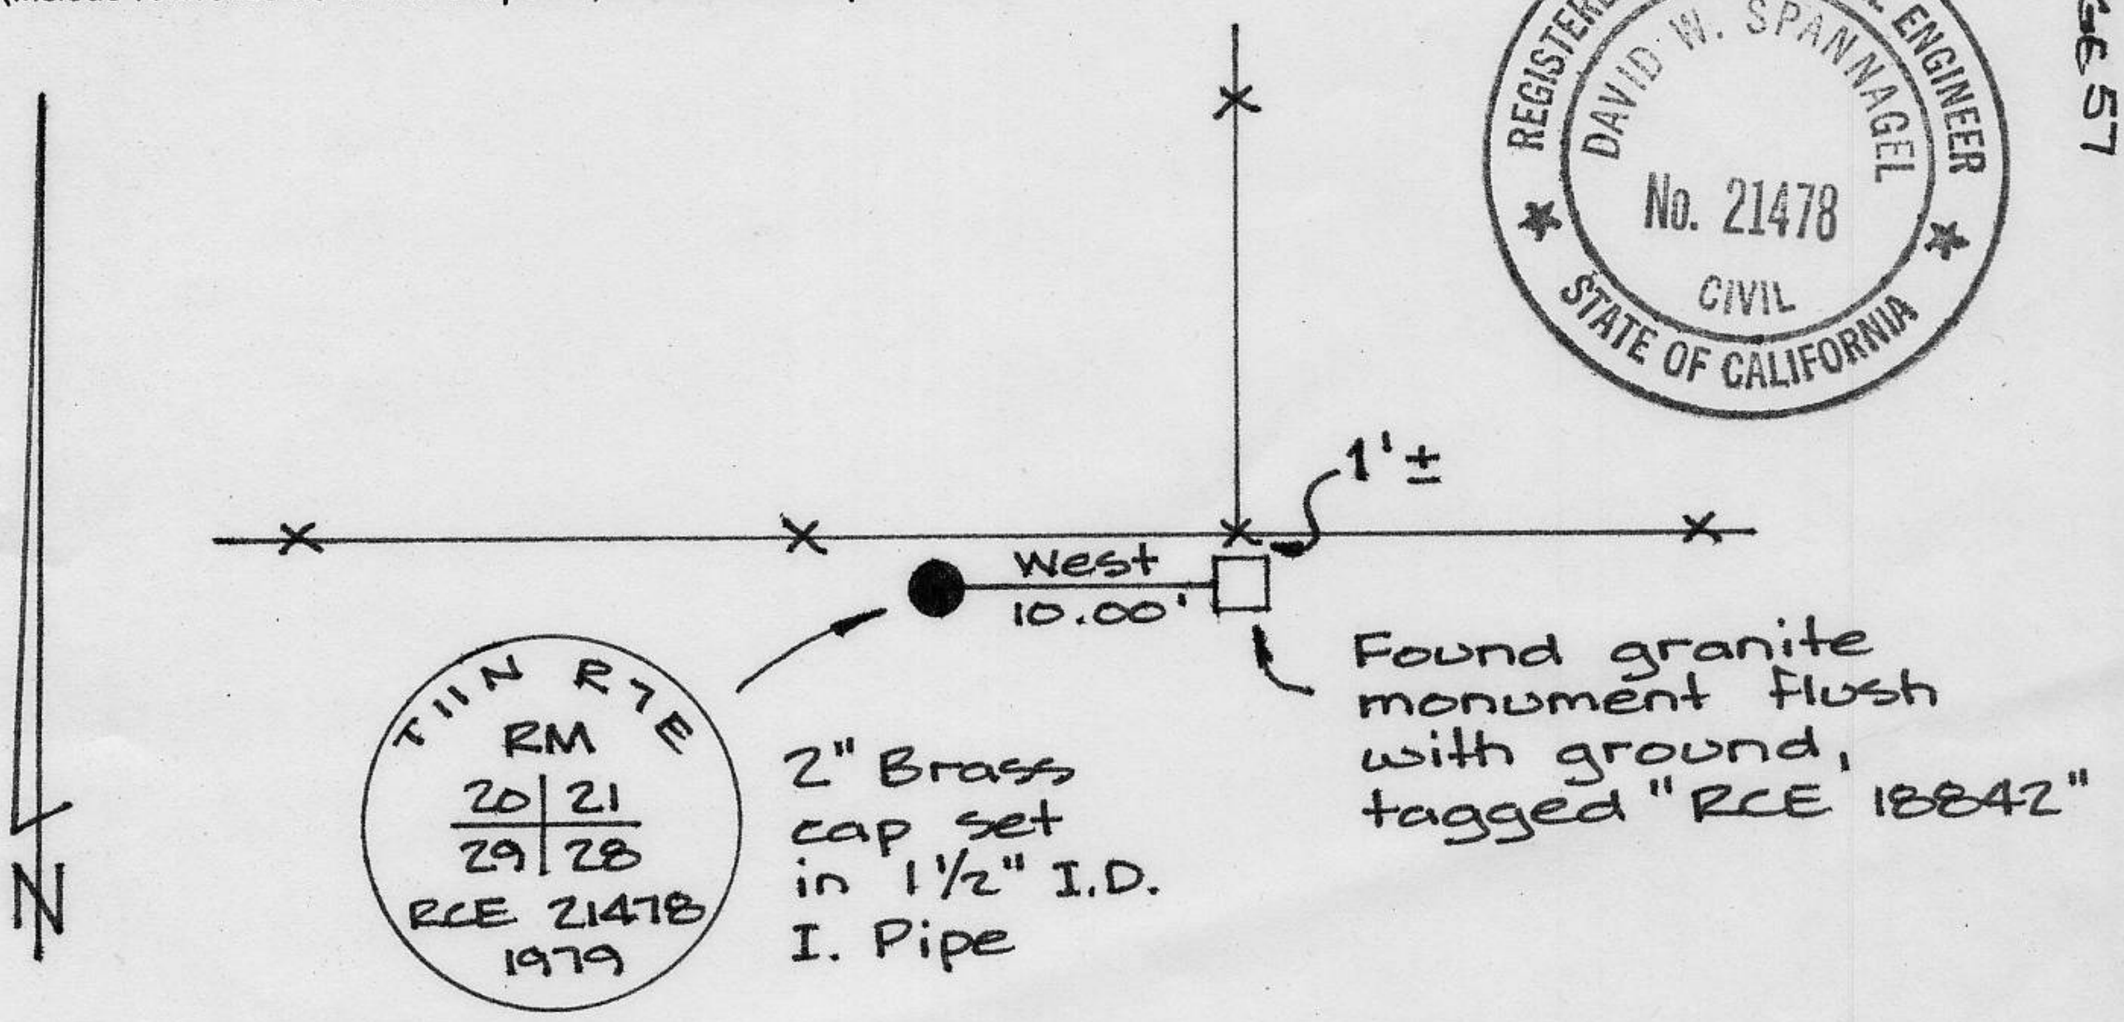

SURVEYOR'S CERTIFICATE

THIS CORNER RECORD WAS PREPARED BY ME OR UNDER MY DIRECTION IN CONFORMANCE WITH THE LAND SURVEYORS ACT ON 19 OCTOBER 1979.

SIGNED: David W. Spannagel

L.S. or R.C.E. No.: RCE 21478

SEAL

COUNTY SURVEYOR'S CERTIFICATE

THE CORNER RECORD WAS RECEIVED OCT 26 1979

AND EXAMINED AND FILED OCT 29 1979.

BY: John H Rutgers

TITLE: DEPUTY COUNTY SURVEYOR

DOCUMENT No. _____

STATEMENT ON BACK OF SHEET YES ☐ NO ☐

Book 7 Corner Records Page 57